

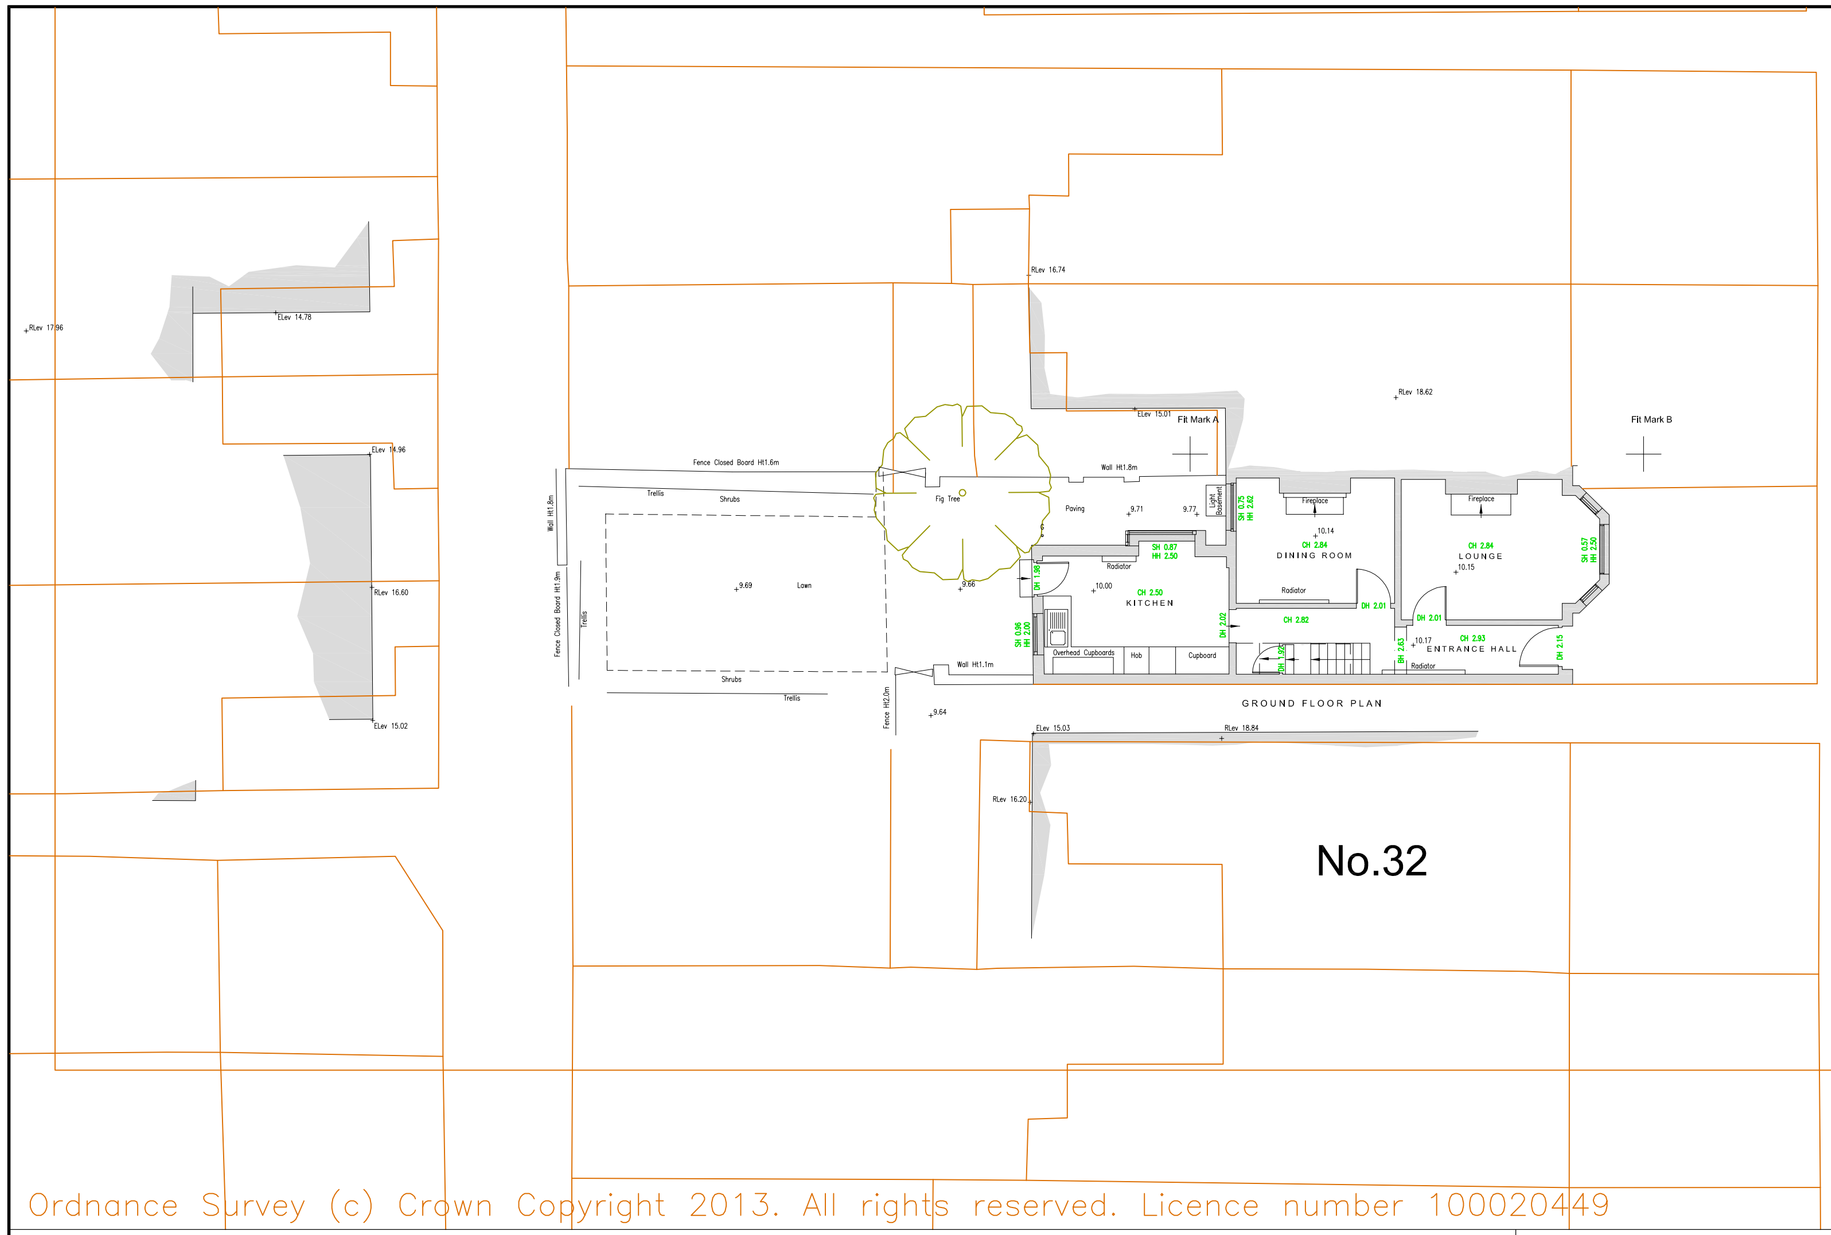


Ordnance Survey (c) Crown Copyright 2013. All rights reserved. Licence number 100020449

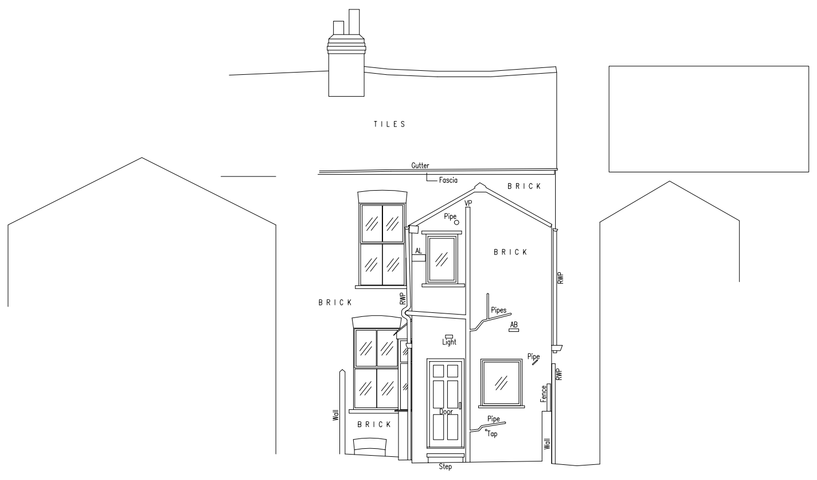

NORTHWEST ELEVATION

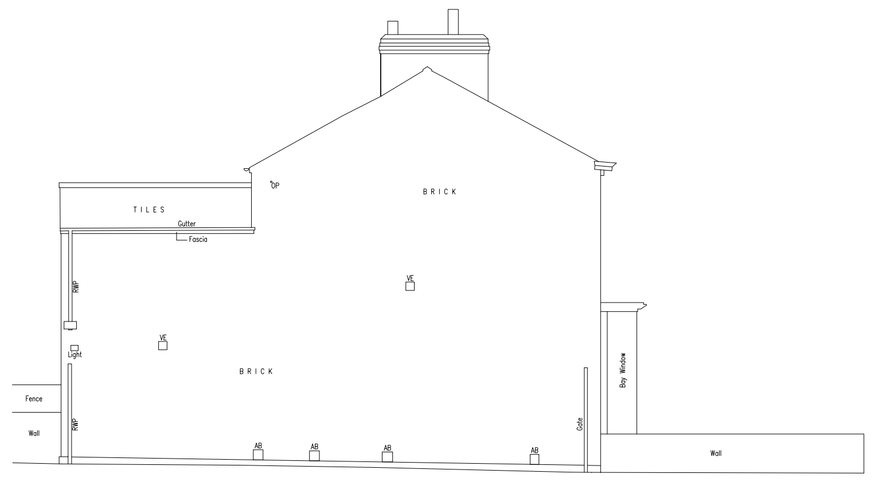

SOUTHWEST ELEVATION

Quickdraw SURVEYS LTD.

Quickdraw Surveys Ltd, 58 Mavis Drive
Coppull, Lancashire, PR7 5AF

Telephone: 01257 795111

E-mail: admin@QuickdrawSurveys.co.uk
Web Site: www.QuickdrawSurveys.co.uk

Notes:

Levels are related to a Site Survey Benchmark, that is the Threshold of the rear Entrance, which has been given an arbitrary value of 10.000m (see plan).

Only features that are accessible/visible at the time of survey can be detailed.

Before commencing works please check important dimensions on-site.

Should there be any discrepencies, inconsistencies,omissions or queries please contact Quickdraw Surveys Ltd as soon as possible for a resolution.

Abbreviations:

Floor Plans

C'BO Cupboard
H/D Hand Dryer
H/TR Heated Towel Rail
Direction of Step/Ramp Rise
AH Arch Height
BH Beam Soffit
CH Ceiling Height
DH Door Height
FCH False Ceiling Height
SH Sill Height
SpH Arch Springing Height
HH Head Height

(Heights are measured above the Floor)

A1 Plot @ 1:100

Client: Mr & Mrs Steele

Date: September 2013

Project: Floor Plans and Elevations
30, Chequers Road
Chorlton, Manchester

Scale: 1:100

Drawing Number: QDS/ 350/501/FLR&ELV

Revision: Orig