
All dimensions should be checked on site
Do not scale off this drawing
Any drawing errors should be brought to the attention of the architect
COPYRIGHT © theCAVE a+d limited

REVISIONS :

REV	DETAILS OF REVISION	INIT

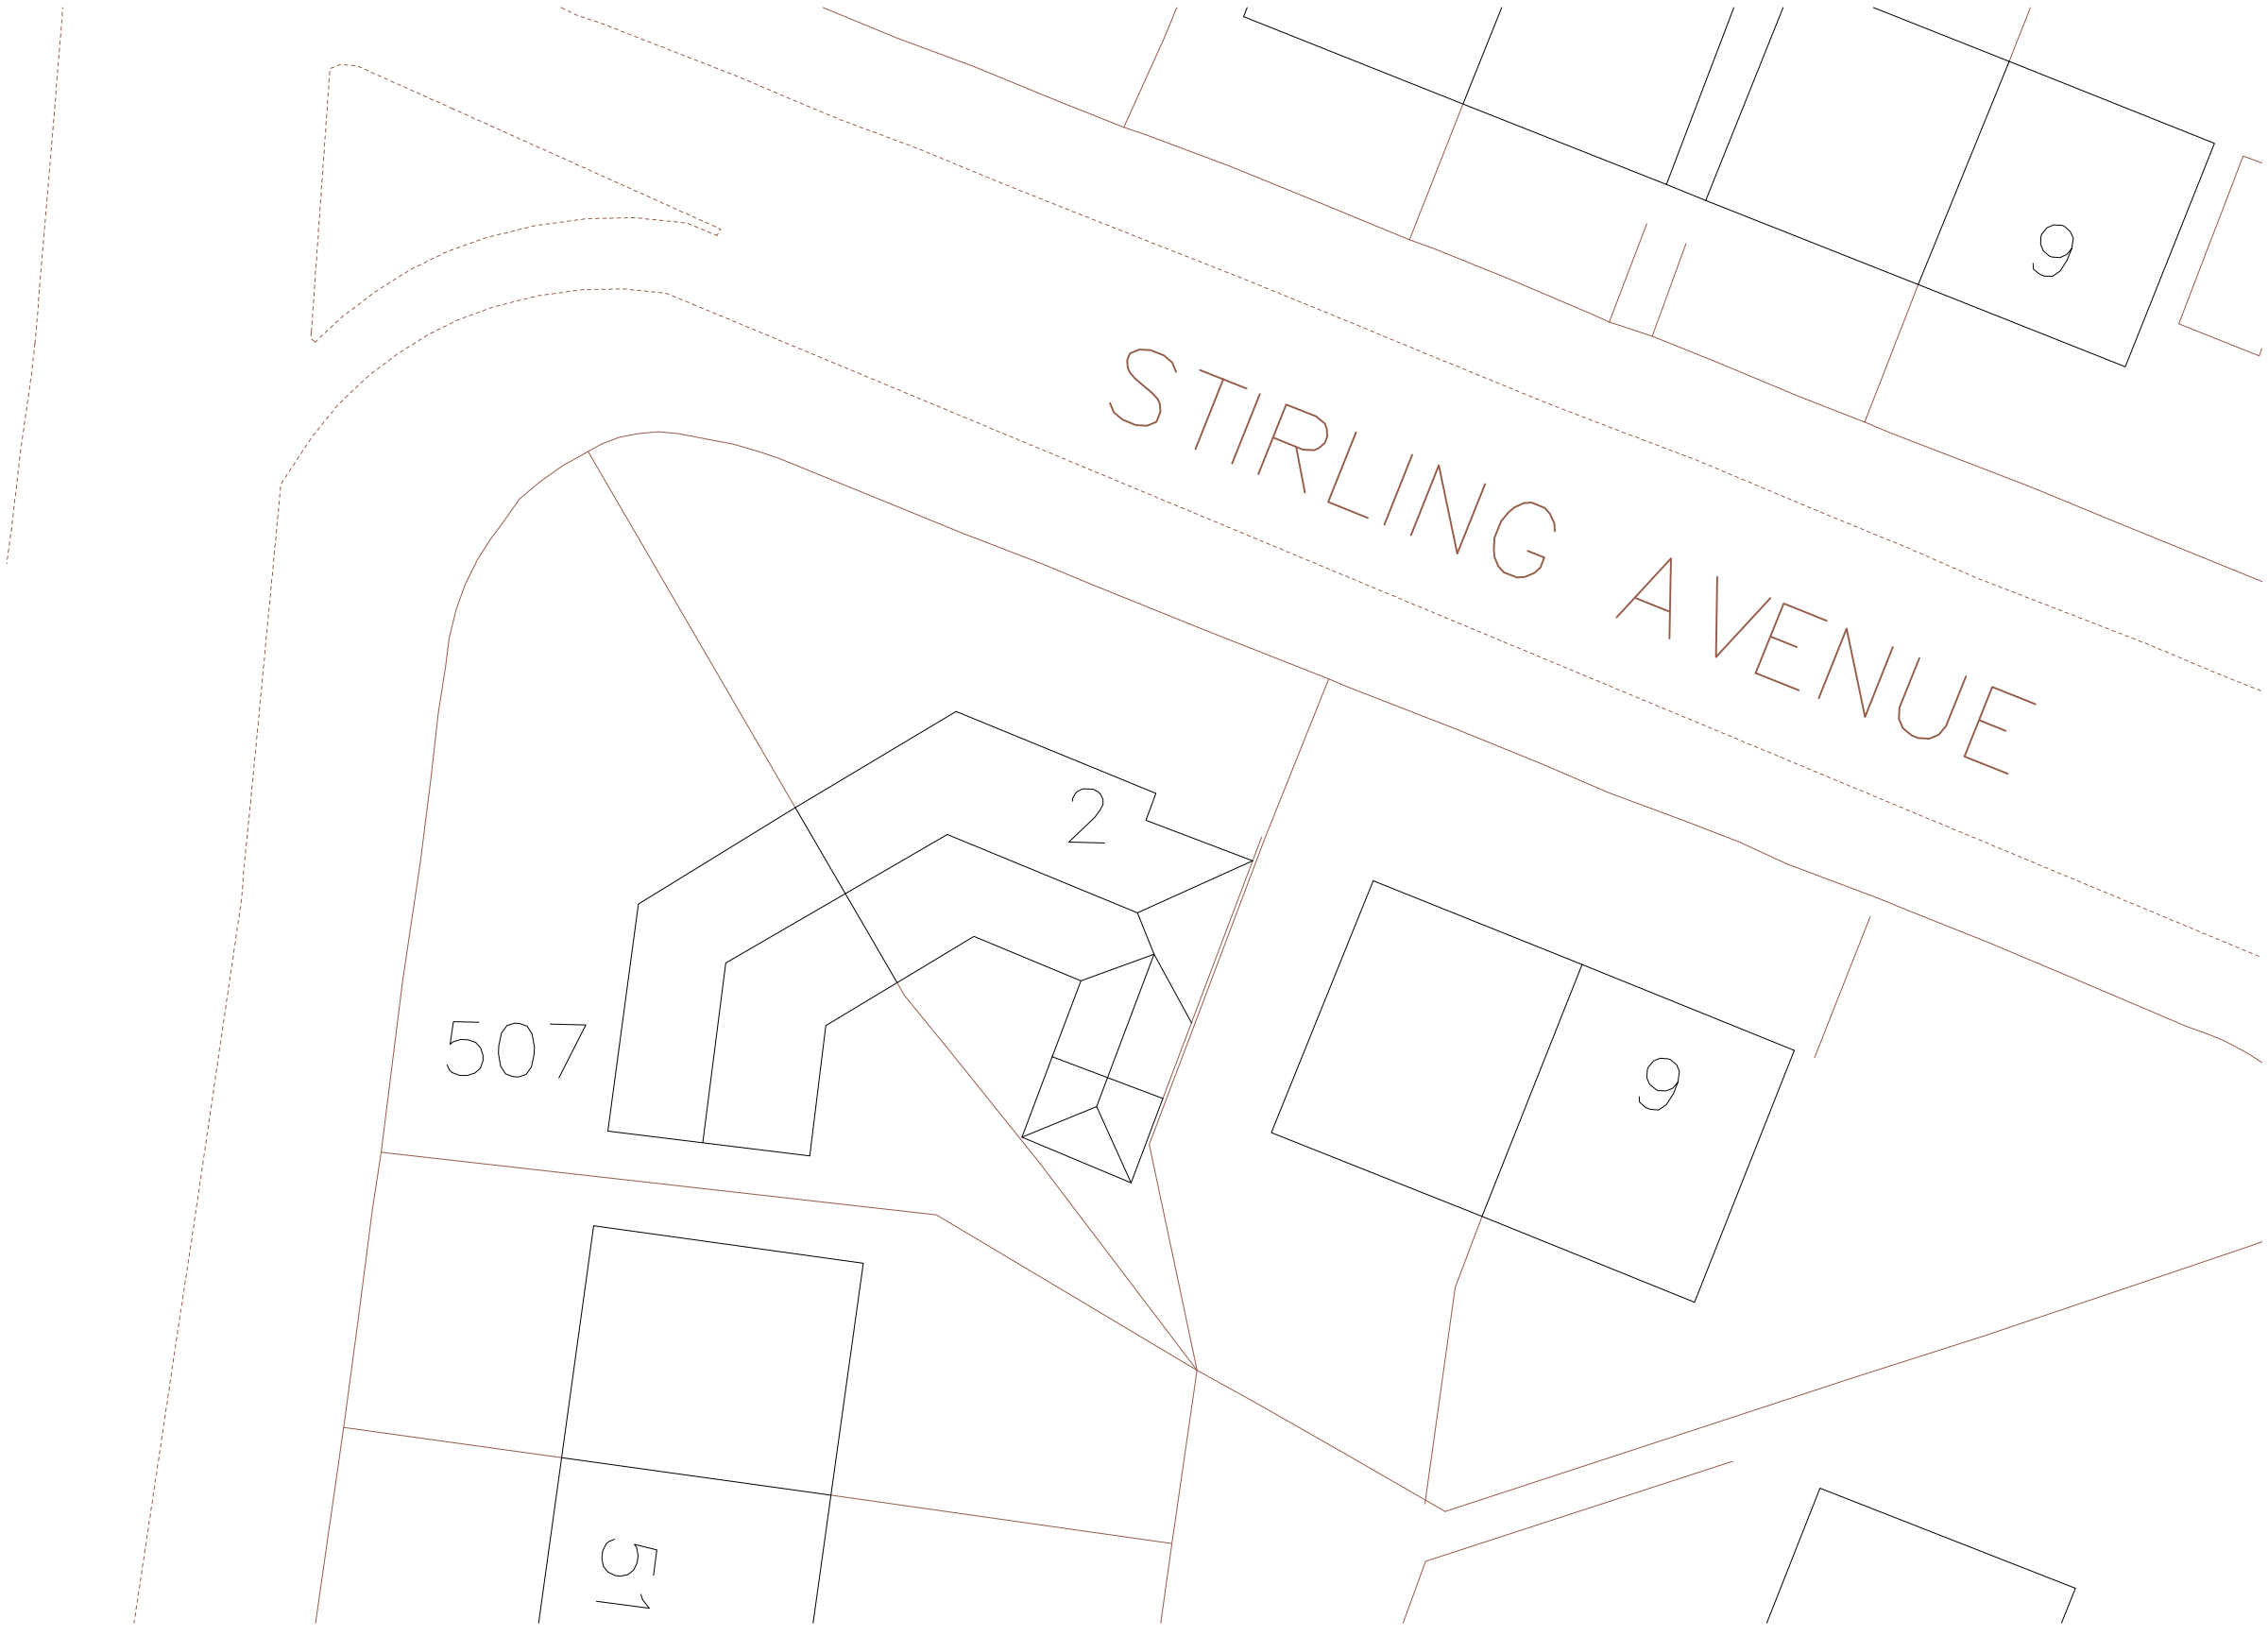

SITE PLAN 1:200

the CAVE
24 ALTRINCHAM RD. WILMSLOW SK9 5ND
01625 541 483 www.the-cave.co.uk mail@the-cave.co.uk

PROJECT :

EXTENSION PRIVATE RESIDENCE
2 STIRLING AVENUE

DRAWING TITLE :

SITE PLAN

SCALE :	DRAWN BY :	DATE :
1:200 A3	CAJ	SEPT 12

DWG N° :	REVISION :	CHECKED :
131.01-P01	A	