



FRONT ELEVATION

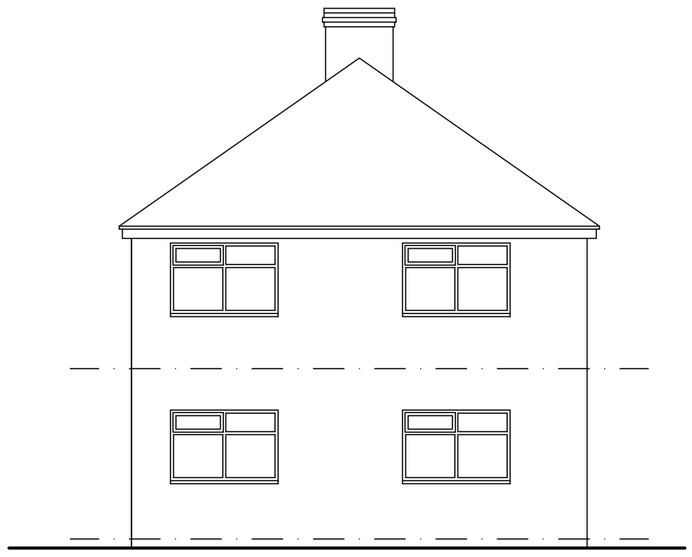

SIDE ELEVATION




REAR ELEVATION

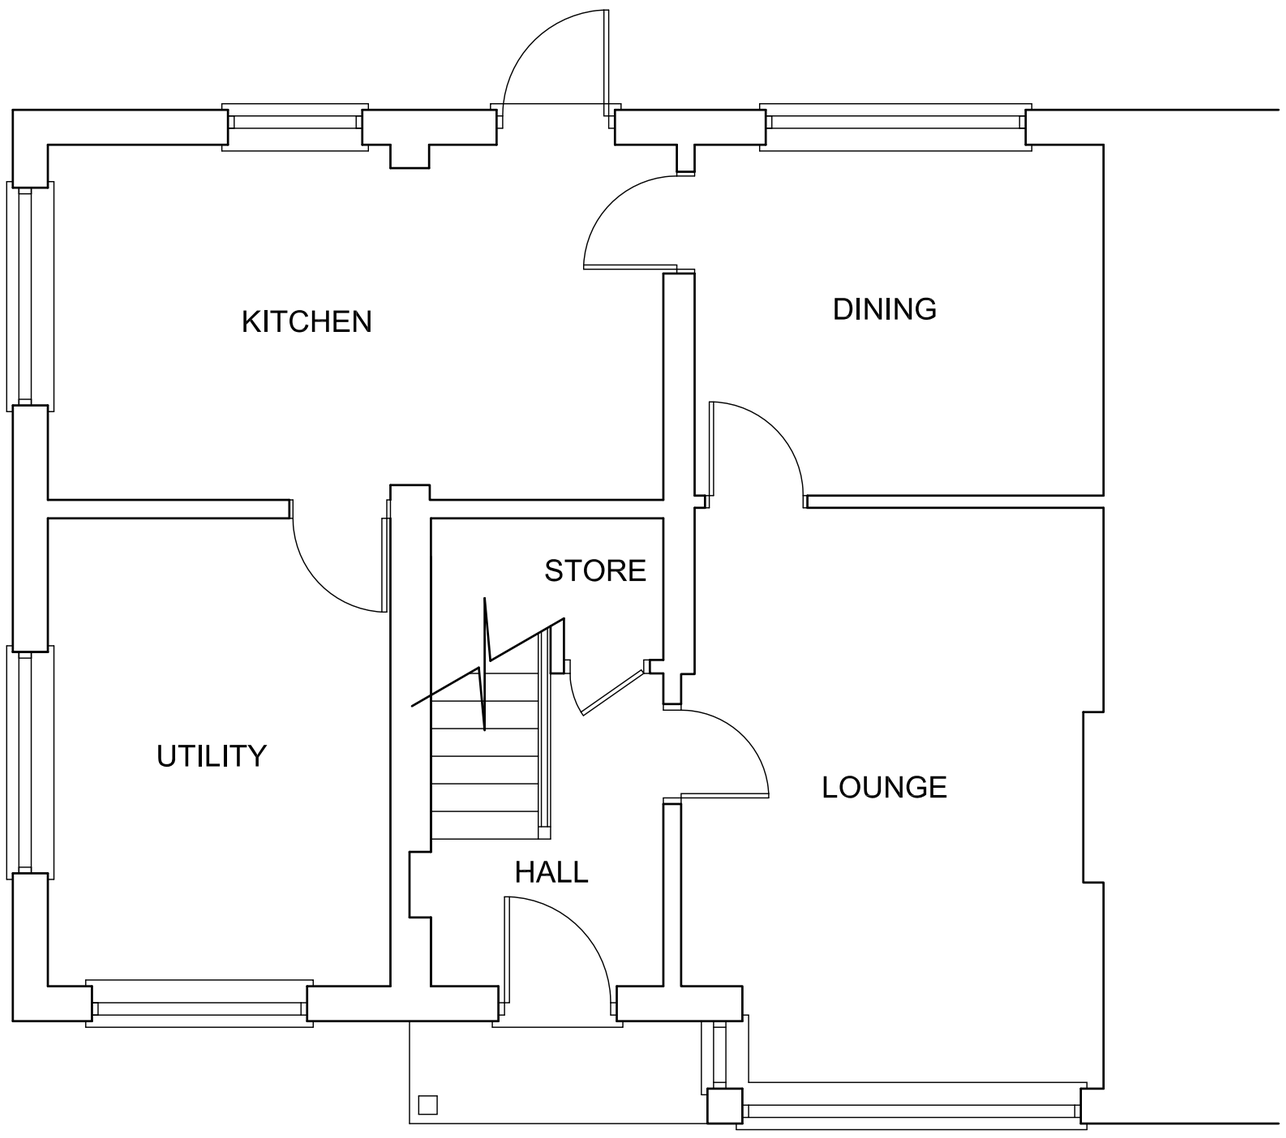

GROUND FLOOR PLAN

SITE PLAN

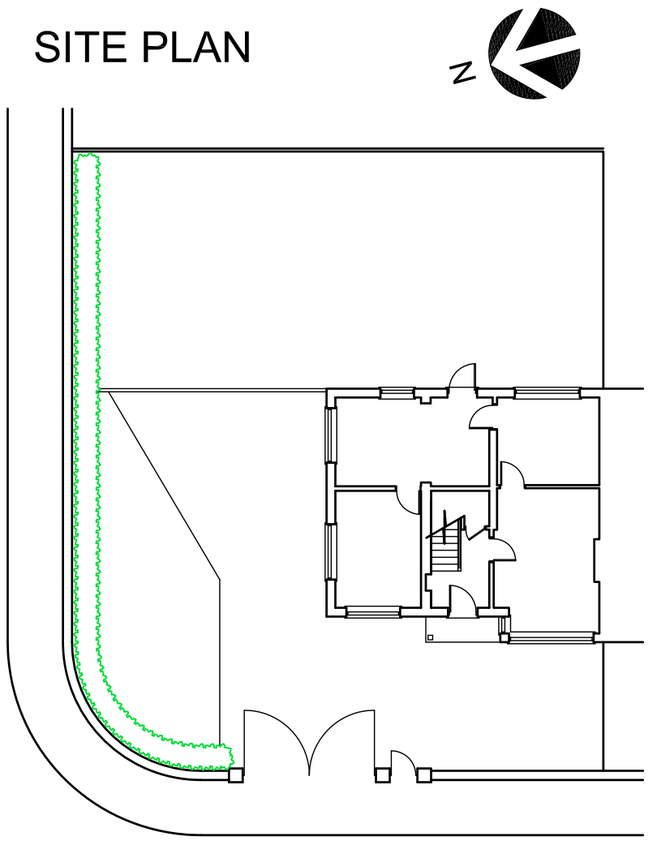

0 1 2 3 4 5 m

SCALE 1:50

0 5 10 m

SCALE 1:100

0 10 20 m

SCALE 1:200

AMENDMENTS	I	DATE

JOB

PROPOSED EXTENSION
40 HORNCASTLE ROAD
MOSTON
M40 5QA

CLIENT

MR & MRS YATES

SUBJECT

EXISTING PLANS & ELEVATIONS

DRAWN	DATE 14.09.2013
CHECKED	SCALE 1:100 - ELEVS 1:50 - PLANS 1:200 SITE PLAN
APPROVED	

JOB No.	DRG No.	AMENDMENT
0134	01	