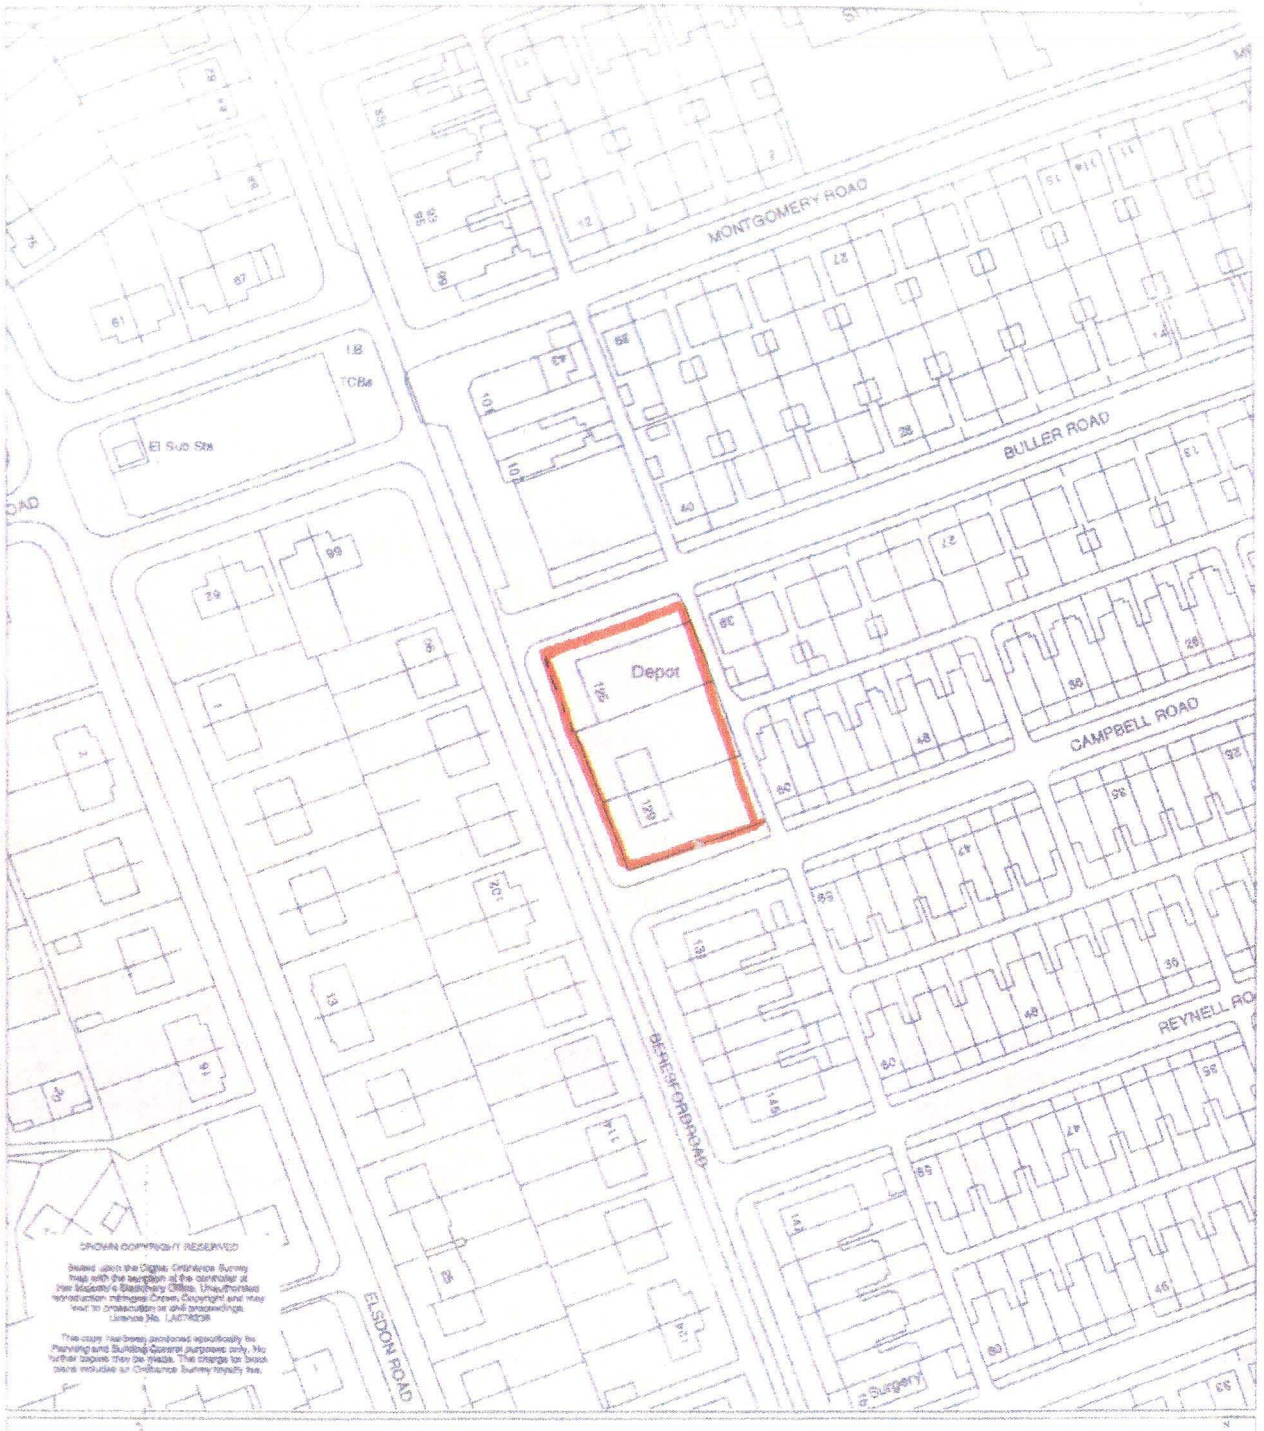

PLANNING APPLICATION BLOCK PLAN Scale:1:1250 N

MANCHESTER CITY COUNCIL

Environment & Development

Stuart Shore
Assistant Director (Planning)

Location: 125, Beresford Road, Longsight