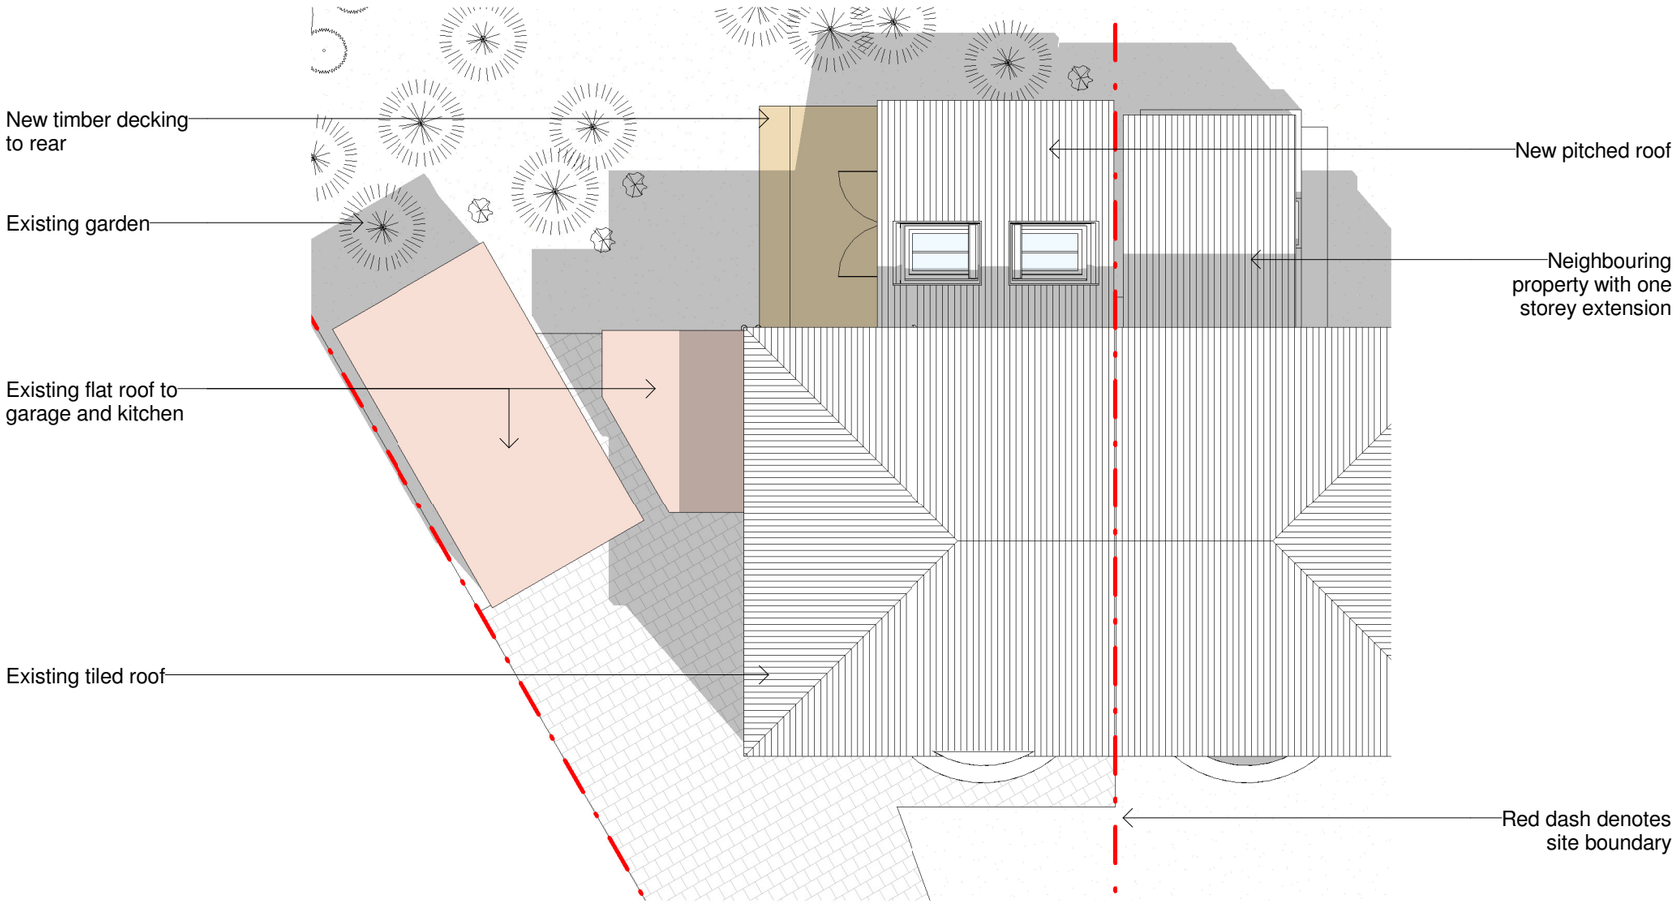

Proposed Site Plan

1 : 100

notes:

Copyright: Artform Architects

Drawing for illustrative purposes only, not construction.
Any dimensions shown are subject to site surveys and all measurements are to be checked on site prior to any construction or manufacture.
All dimensions are in millimetres unless stated otherwise.
No dimensions to be scaled from drawings.

Specific details are subject to further design development.

Rev	Description	Date	By

PROJECT: 7 Buckfast Close, Chorlton

DRAWING STATUS: PLANNING

DRAWING TITLE: Proposed Site Plan

SCALE: 1 : 100 AF_BC

DATE: June 13 DRAWN: SJ

DRAWING NO: BC_PR_001 REV:

[artform] architects

www.artformarchitect.com
info@artformarchitects.com

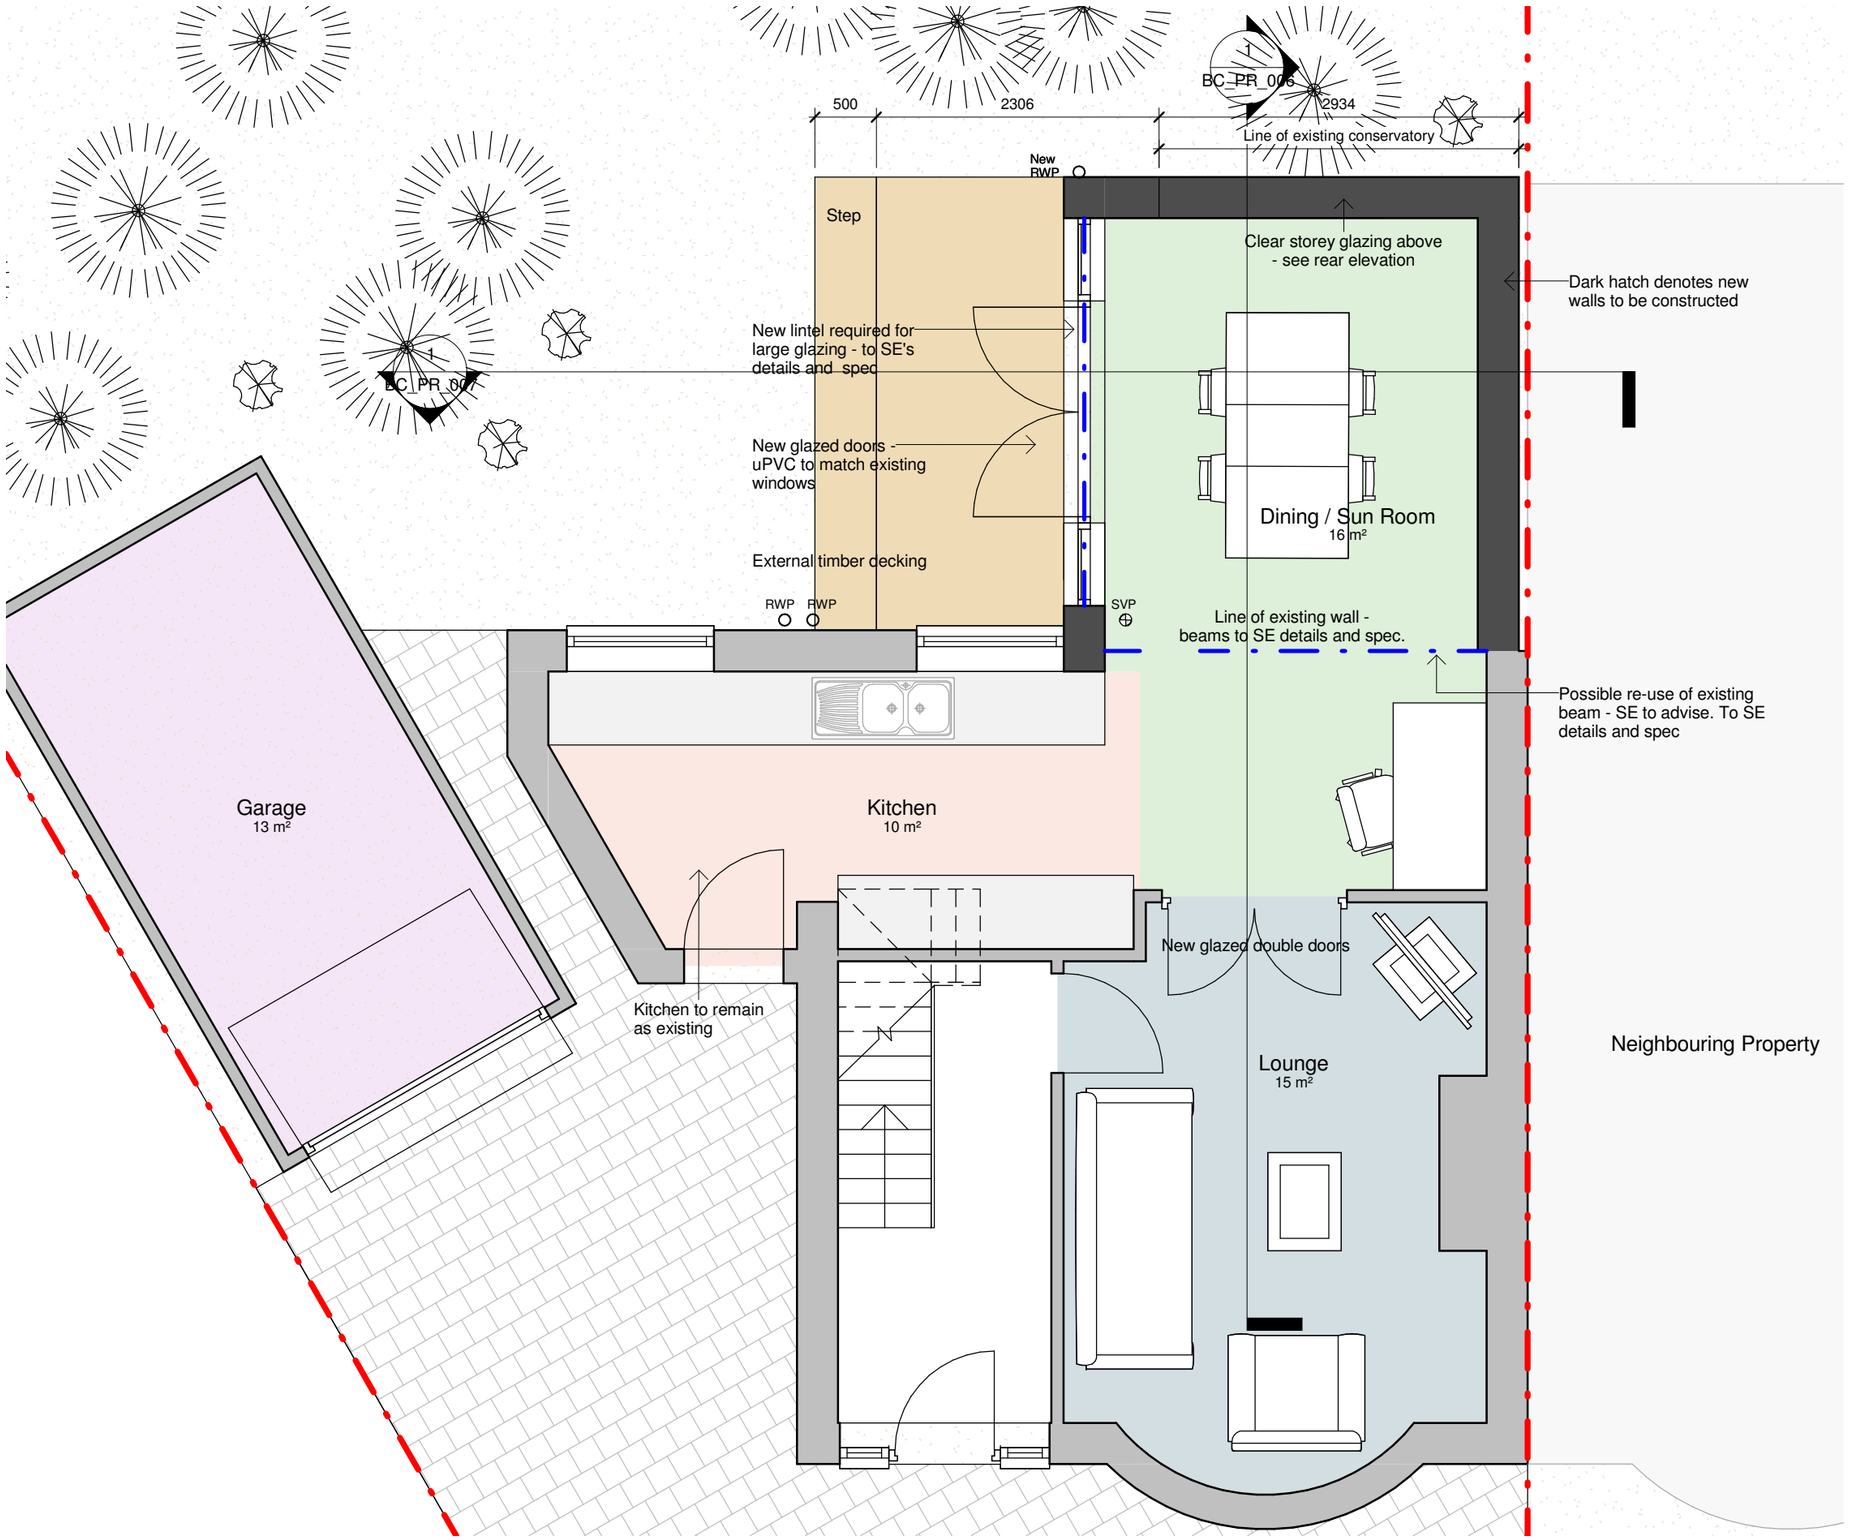

Proposed Ground Floor Plan

1 : 50

notes:

Copyright: Artform Architects

Drawing for illustrative purposes only, not construction.
Any dimensions shown are subject to site surveys and all measurements are to be checked on site prior to any construction or manufacture.
All dimensions are in millimetres unless stated otherwise.
No dimensions to be scaled from drawings.

Specific details are subject to further design development.

Rev	Description	Date	By
A	Scheme revised to one storey as per client instructions	13.02.14	SJ

PROJECT: 7 Buckfast Close, Chorlton

DRAWING STATUS: PLANNING

DRAWING TITLE: Proposed Ground Floor Plan

SCALE: 1 : 50 AF_BC

DATE: June 13 DRAWN: SJ

DRAWING NO: BC_PR_002 REV: A

[artform] architects

www.artformarchitect.com
info@artformarchitects.com

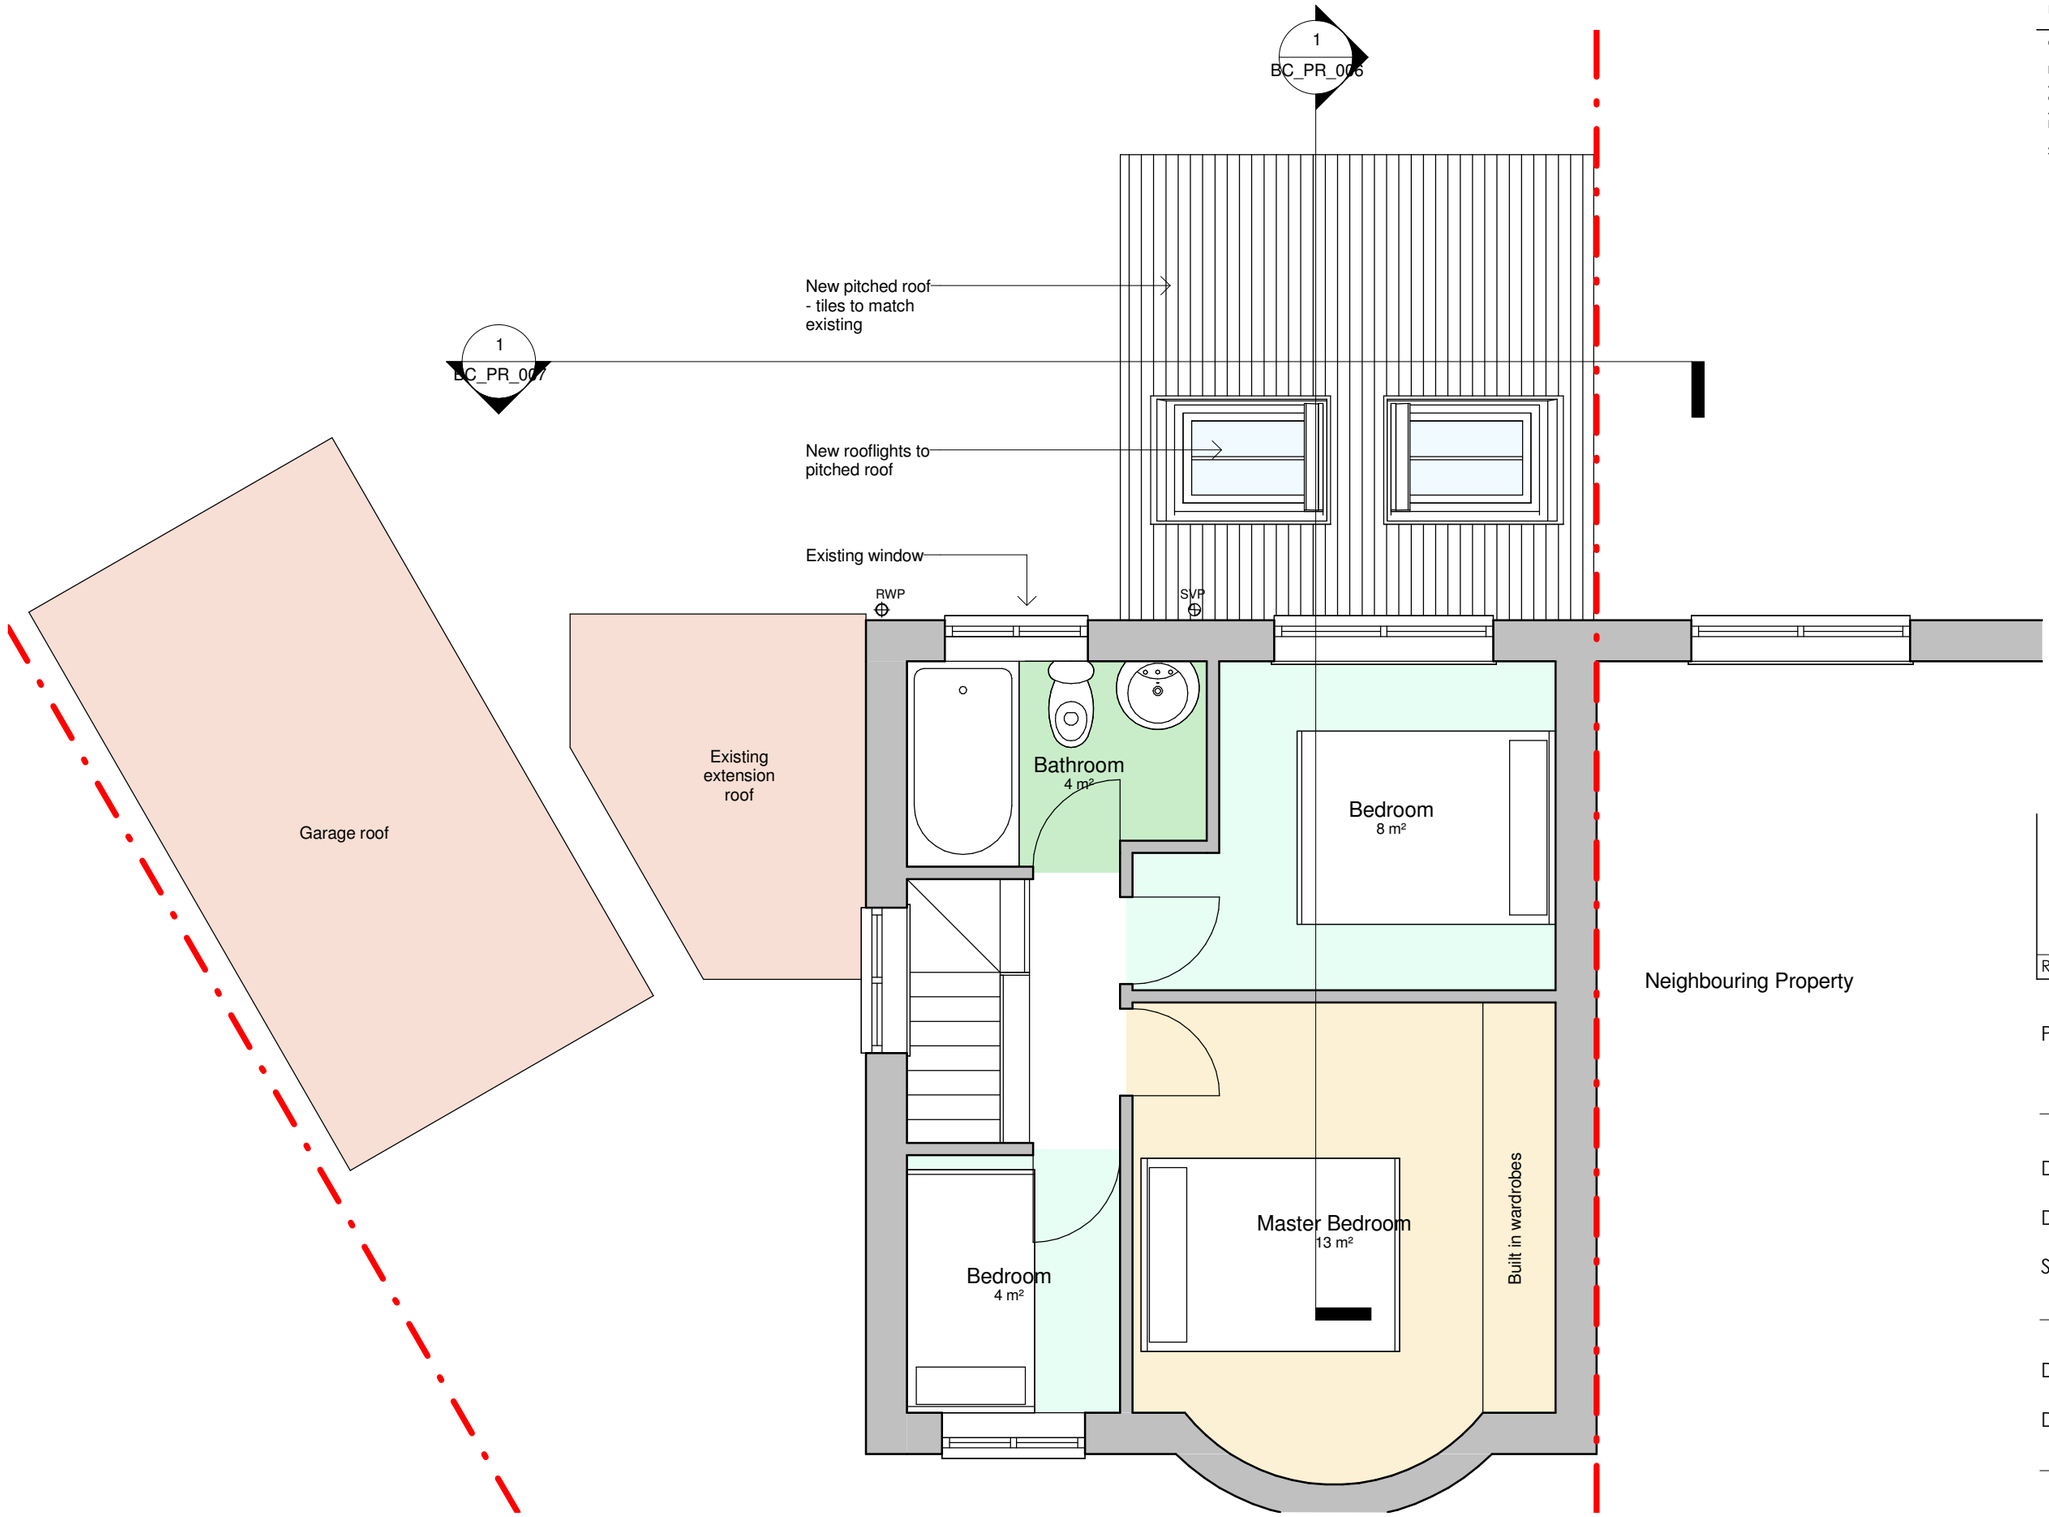

Proposed First Floor Plan

1 : 50

notes:

Copyright: Artform Architects

Drawing for illustrative purposes only, not construction.
Any dimensions shown are subject to site surveys and all measurements are to be checked on site prior to any construction or manufacture.
All dimensions are in millimetres unless stated otherwise.
No dimensions to be scaled from drawings.

Specific details are subject to further design development.

Rev	Description	Date	By
A	Scheme revised to one storey as per client instructions	13.02.14	SJ

PROJECT: 7 Buckfast Close, Chorlton

DRAWING STATUS: PLANNING

DRAWING TITLE: Proposed First Floor Plan

SCALE: 1 : 50 AF_BC

DATE: June 13 DRAWN: SJ

DRAWING NO: BC_PR_003 REV: A

[artform] architects

www.artformarchitect.com
info@artformarchitects.com

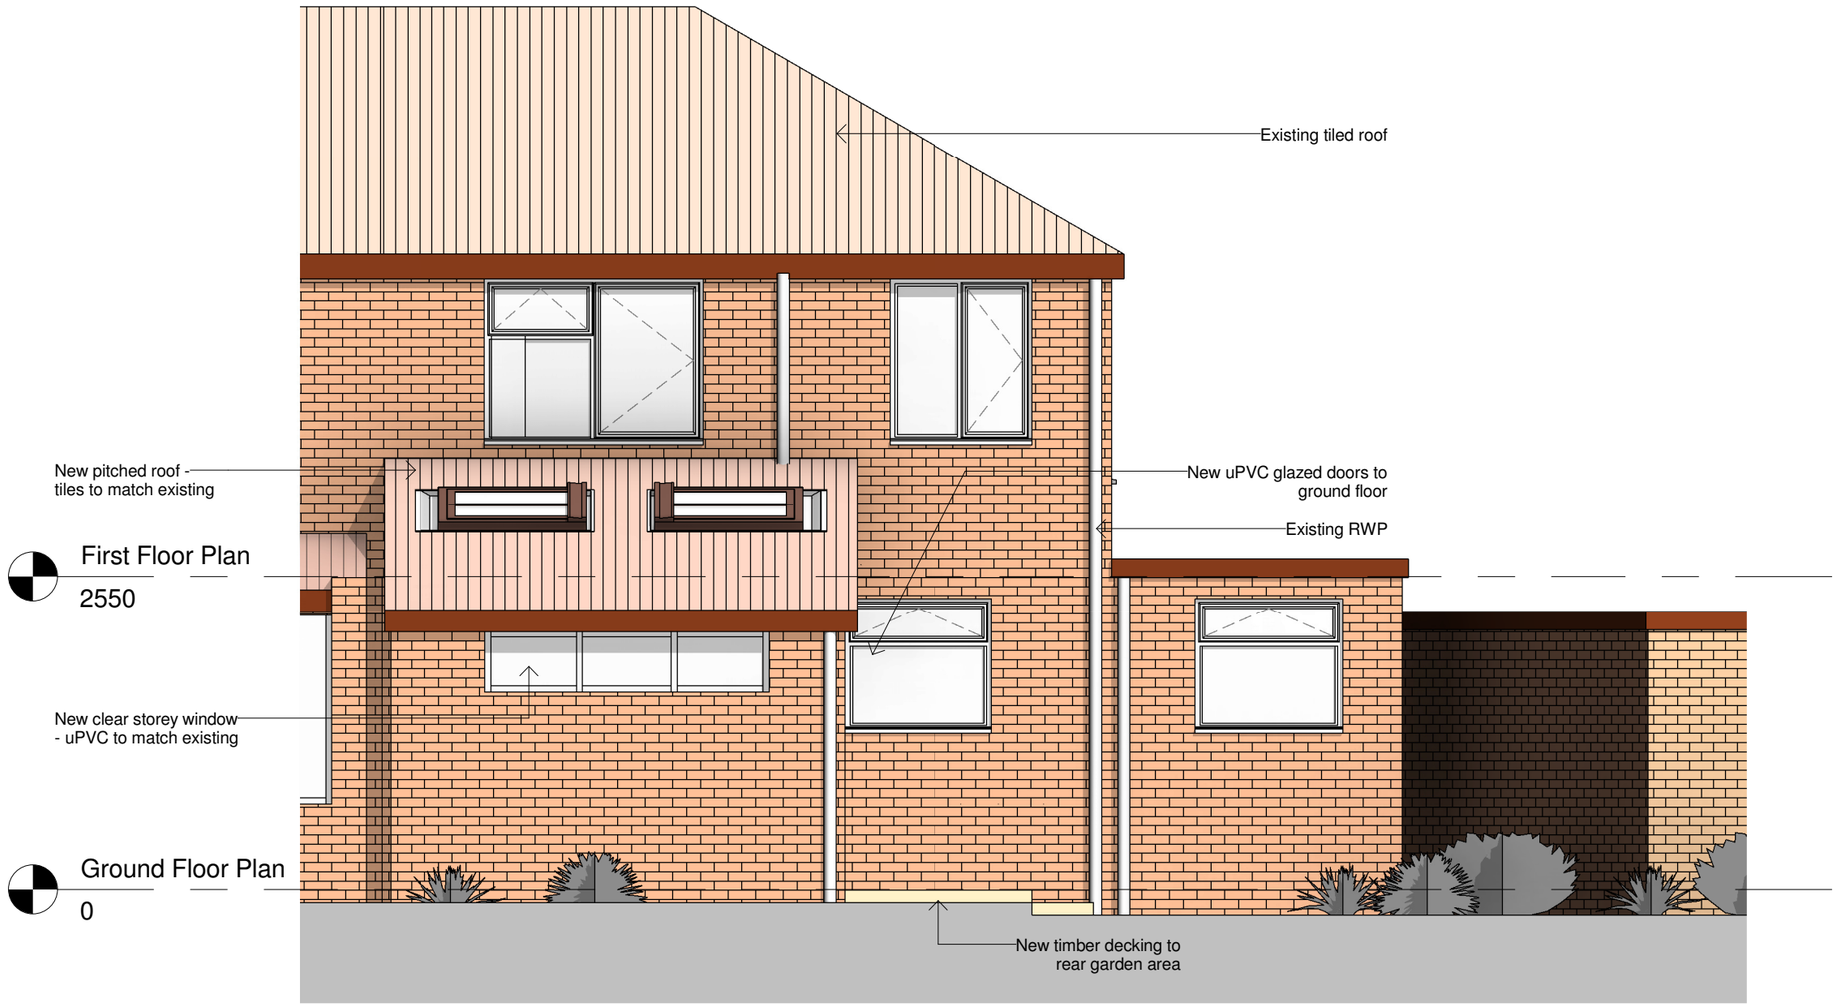

Proposed Rear Elevation

1 : 50

notes:

Copyright: Artform Architects

Drawing for illustrative purposes only, not construction.
Any dimensions shown are subject to site surveys and all measurements are to be checked on site prior to any construction or manufacture.
All dimensions are in millimetres unless stated otherwise.
No dimensions to be scaled from drawings.

Specific details are subject to further design development.

Rev	Description	Date	By
A	Scheme revised to one storey as per client instructions	13.02.14	SJ

PROJECT: 7 Buckfast Close, Chorlton

DRAWING STATUS: PLANNING

DRAWING TITLE: Proposed Rear Elevation

SCALE: 1 : 50 AF_BC

DATE: June 13 DRAWN: SJ

DRAWING NO: BC_PR_004 REV: A

[artform] architects
www.artformarchitect.com
info@artformarchitects.com



Proposed Side Elevation

1 : 50

notes:

Copyright: Artform Architects

Drawing for illustrative purposes only, not construction.
Any dimensions shown are subject to site surveys and all measurements are to be checked on site prior to any construction or manufacture.
All dimensions are in millimetres unless stated otherwise.
No dimensions to be scaled from drawings.

Specific details are subject to further design development.

Rev	Description	Date	By
A	Scheme revised to one storey as per client instructions	13.02.14	SJ

PROJECT: 7 Buckfast Close, Chorlton

DRAWING STATUS: PLANNING

DRAWING TITLE: Proposed Side Elevation

SCALE: 1 : 50 AF_BC

DATE: June 13 DRAWN: SJ

DRAWING NO: BC_PR_005 REV: A

[artform] architects

www.artformarchitect.com
info@artformarchitects.com

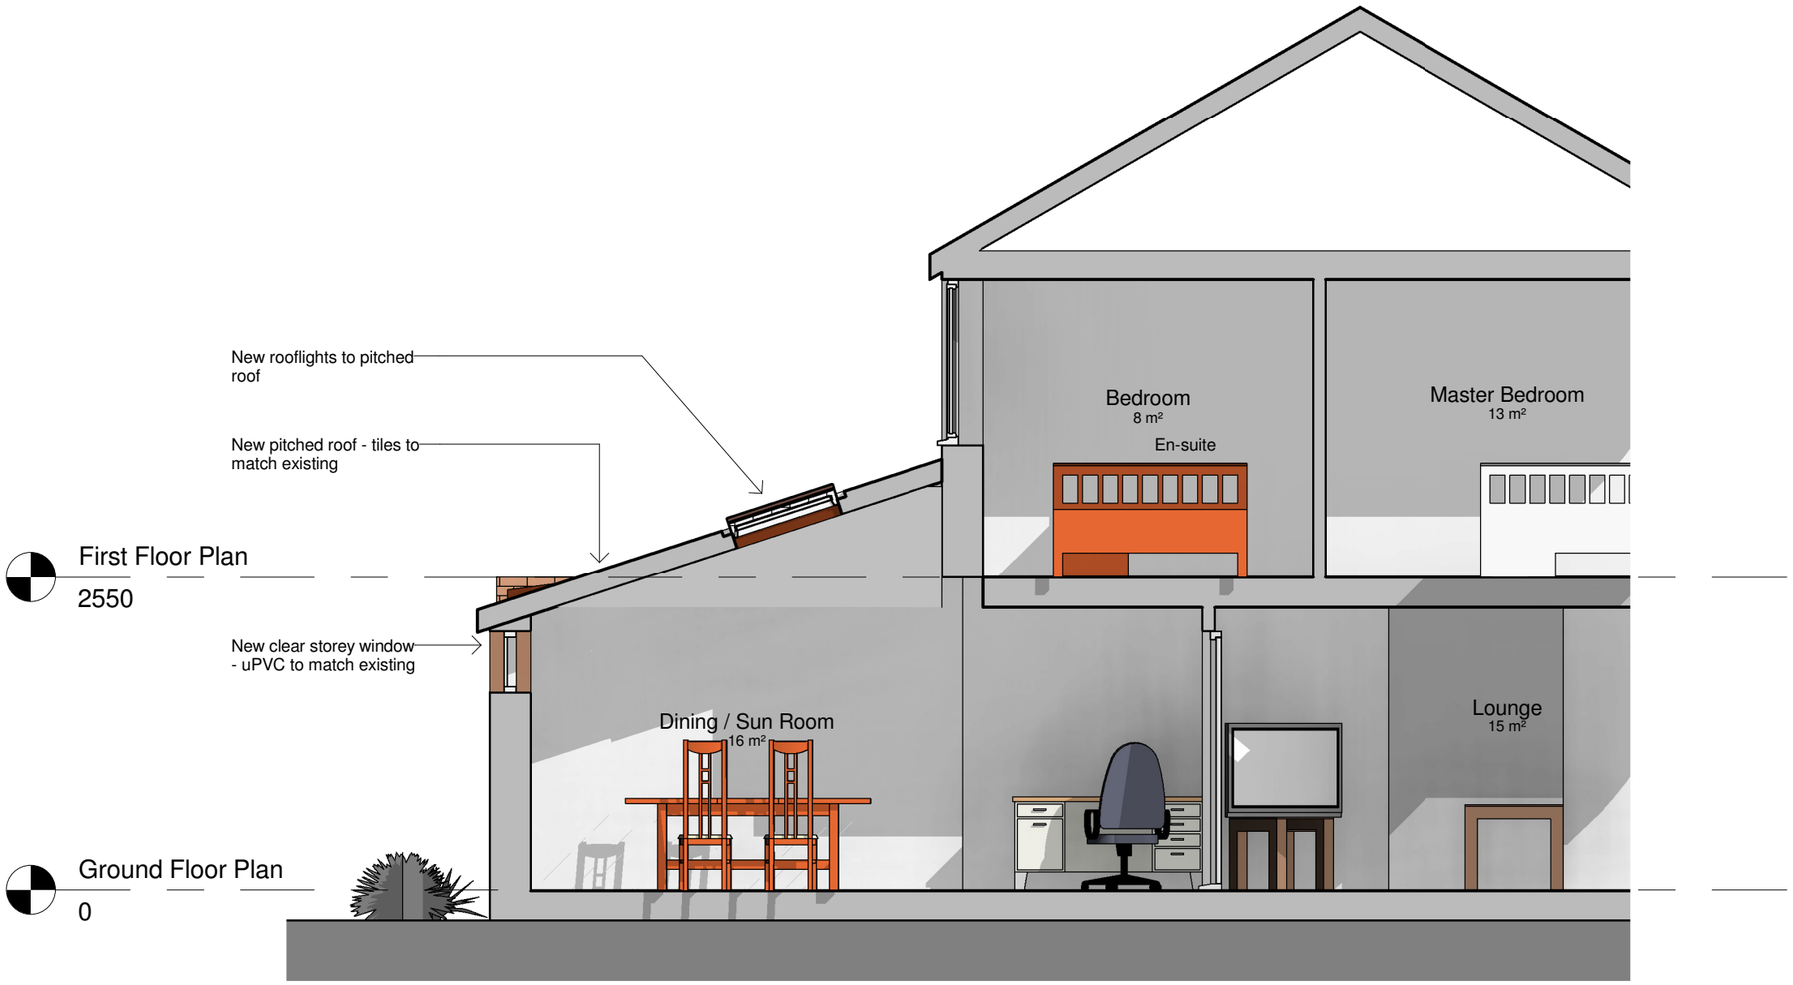

Proposed Section A-A

1 : 50

notes:

Copyright: Artform Architects

Drawing for illustrative purposes only, not construction.
Any dimensions shown are subject to site surveys and all measurements are to be checked on site prior to any construction or manufacture.
All dimensions are in millimetres unless stated otherwise.
No dimensions to be scaled from drawings.

Specific detiails are subject to further design development.

Rev	Description	Date	By
A	Scheme revised to one storey as per client instructions	13.02.14	SJ

PROJECT: 7 Buckfast Close, Chorlton

DRAWING STATUS: PLANNING

DRAWING TITLE: Proposed Section A-A

SCALE: 1 : 50 AF_BC

DATE: June 13 DRAWN: SJ

DRAWING NO: BC_PR_006 REV: A

[artform] architects

www.artformarchitect.com
info@artformarchitects.com



Proposed Section B-B

1 : 50

notes:

Copyright: Artform Architects

Drawing for illustrative purposes only, not construction.
Any dimensions shown are subject to site surveys and all measurements are to be checked on site prior to any construction or manufacture.
All dimensions are in millimetres unless stated otherwise.
No dimensions to be scaled from drawings.

Specific details are subject to further design development.

Rev	Description	Date	By
A	Scheme revised to one storey as per client instructions	13.02.14	SJ

PROJECT: 7 Buckfast Close, Chorlton

DRAWING STATUS: PLANNING

DRAWING TITLE: Proposed Section B-B

SCALE: 1 : 50 AF_BC

DATE: June 13 DRAWN: SJ

DRAWING NO: BC_PR_007 REV: A

[artform] architects

www.artformarchitect.com
info@artformarchitects.com



notes:

Copyright: Artform Architects

Drawing for illustrative purposes only, not construction.
Any dimensions shown are subject to site surveys and all measurements are to be checked on site prior to any construction or manufacture.
All dimensions are in millimetres unless stated otherwise.
No dimensions to be scaled from drawings.

Specific detials are subject to further design development.

Rev	Description	Date	By
A	Scheme revised to one storey as per client instructions	13.02.14	SJ

PROJECT: 7 Buckfast Close, Chorlton

DRAWING STATUS: PLANNING

DRAWING TITLE: Proposed 3D View

SCALE: AF_BC

DATE: June 13 DRAWN: SJ

DRAWING NO: BC_PR_008 REV: A

[artform] architects

www.artformarchitect.com
info@artformarchitects.com