
PLAN REFERRED TO

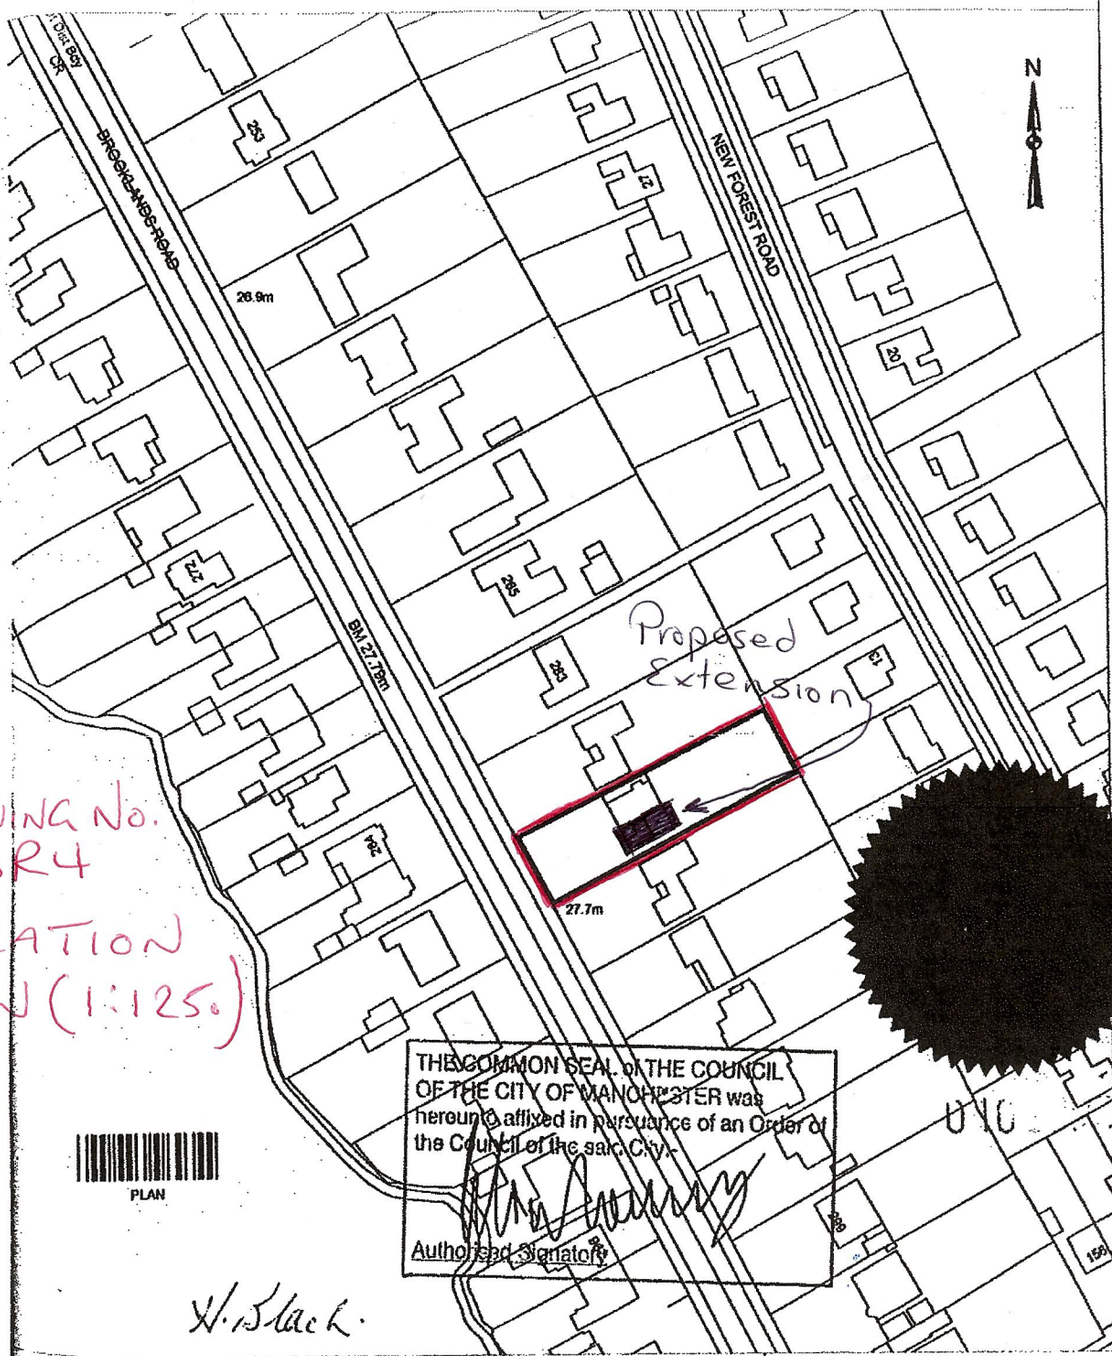

DRAWING No. BR4

LOCATION PLAN (1:1250)

PLAN

W. Black.

CORPORATE SERVICES DEPARTMENT VALUATION AND PROPERTY SERVICES DIVISION			HELEN SMITH F.R.I.C.S. HEAD OF VALUATION AND PROPERTY SERVICES CORPORATE SERVICES DIVISION P.O. BOX 451 TOWN HALL EXTENSION MANCHESTER M60 2AX
Serial No. H 3154	Plan No. H 3154/1	Scale: 1:1250	
AREA EDGED RED 870 Sq METRES OR THEREABOUTS			

CROWN COPYRIGHT RESERVED Based upon the Digital Ordnance Survey map with the sanction of the controller of Her Majesty's Stationery Office. Unauthorised reproduction infringes Crown Copyright and may lead to prosecution or civil proceedings. Licence No. 100019568.

This official copy is incomplete without the preceding notes page.