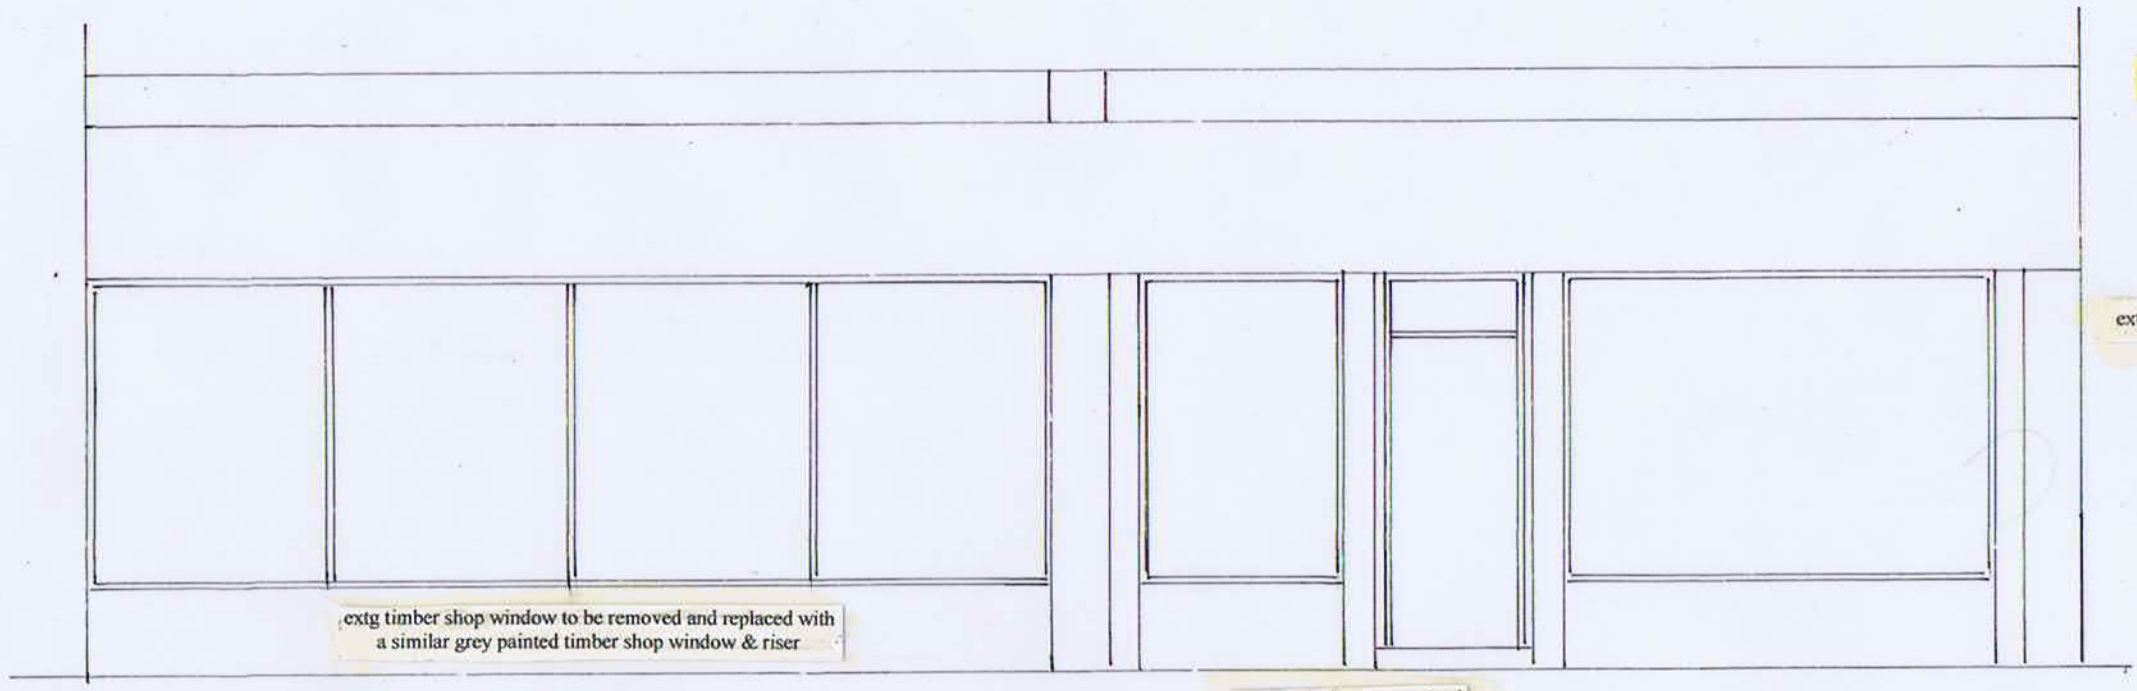

Prop Front Elev

portable aluminium ramp to be stored within the shop for use by customers with assistance by members of staff
a call button will be provided adj entrance door

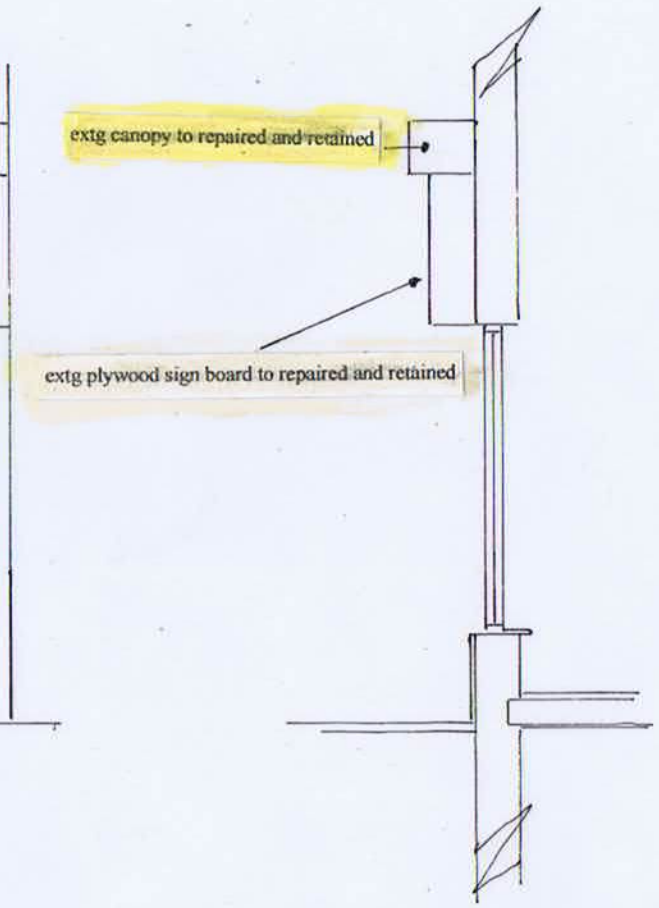

Prop Section

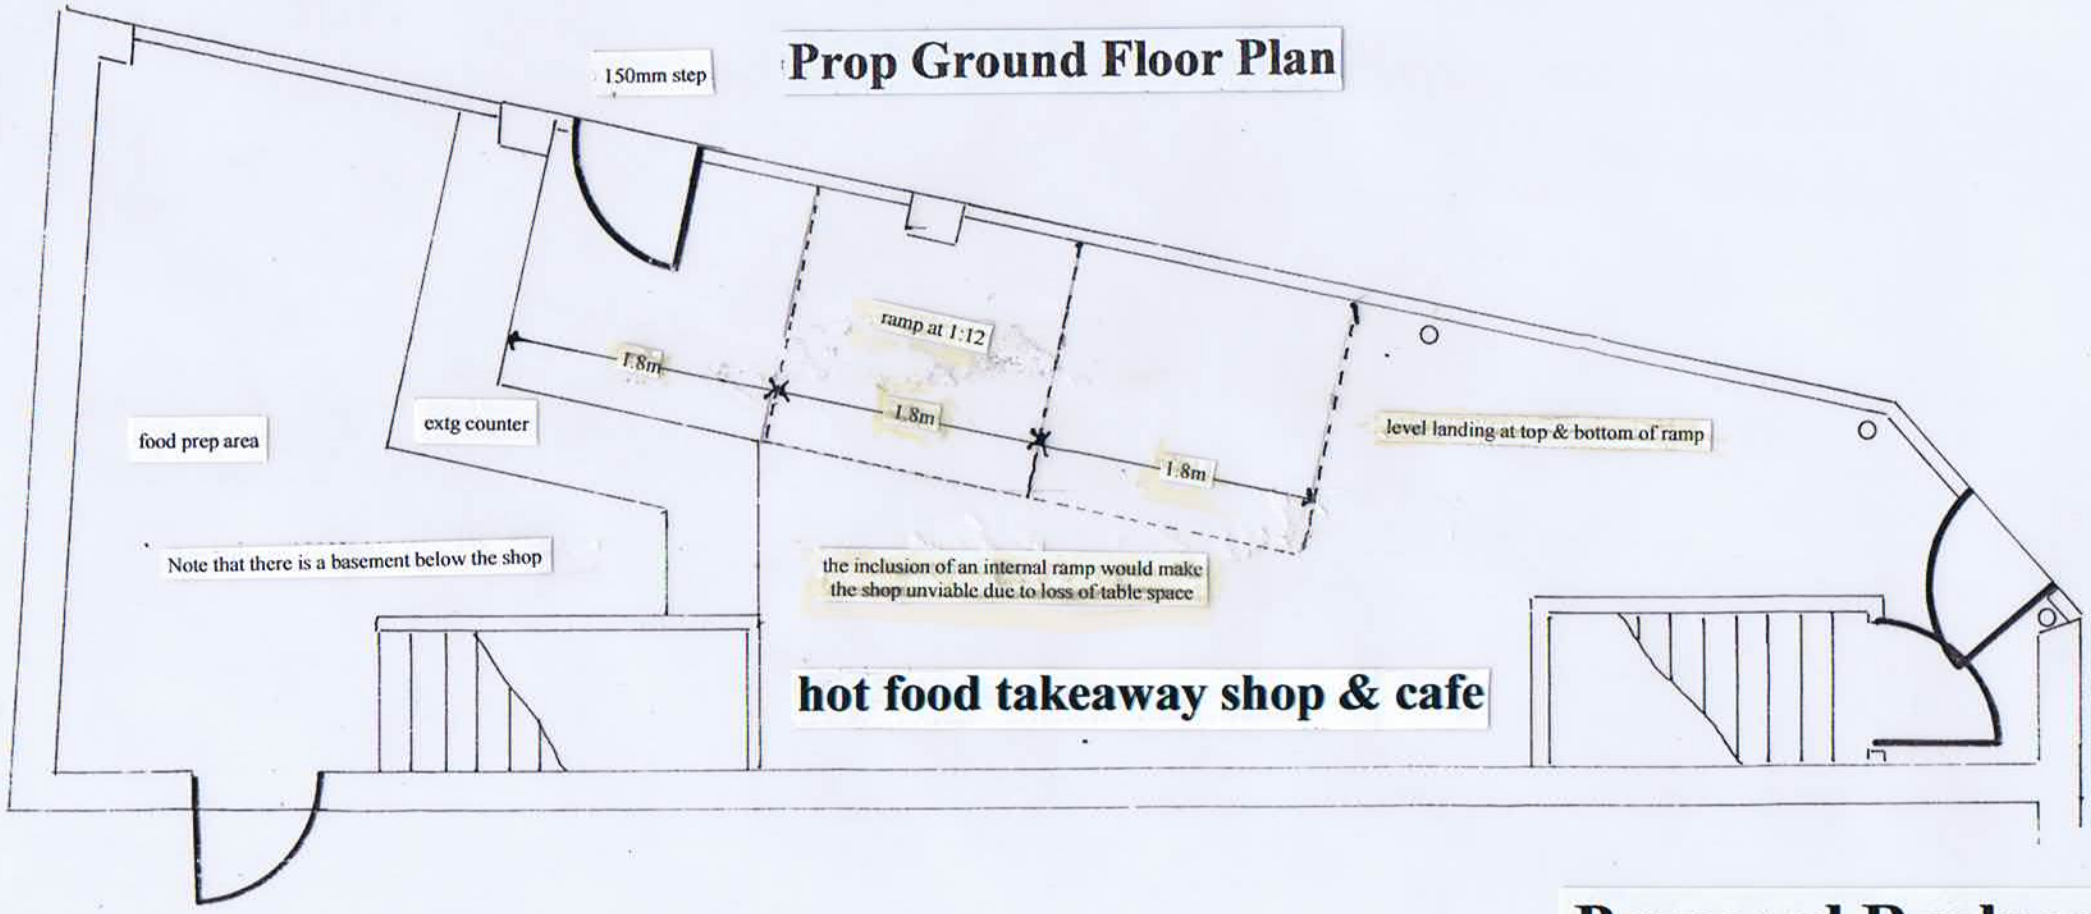

Prop Ground Floor Plan

Scales 1:50 1:100

Proposed Replacement Shop Window at 90 High Street Manchester