
PLANNING AND
BUILDING CONTROL
04 NOV 2013


EXISTING

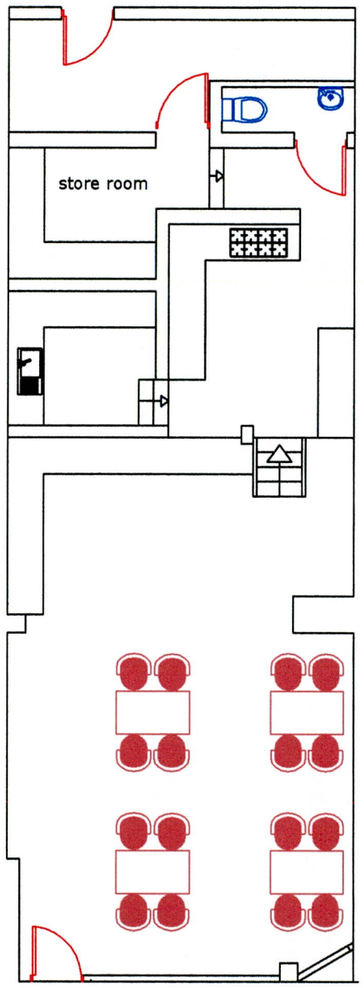

EXISTING
GROUND FLOOR PLAN 1:100




EXISTING
FRONT ELEVATION 1:100

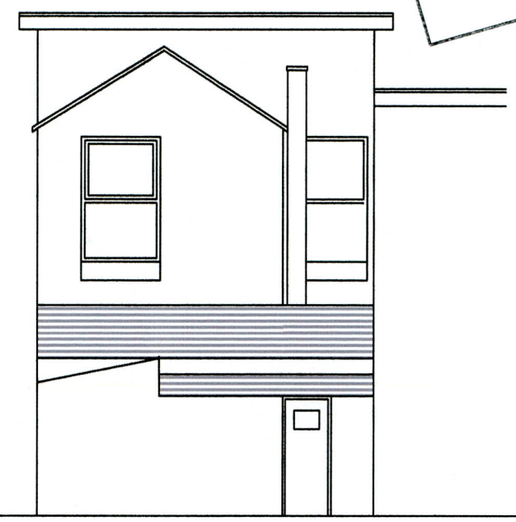

EXISTING
REAR ELEVATION 1:100

store room

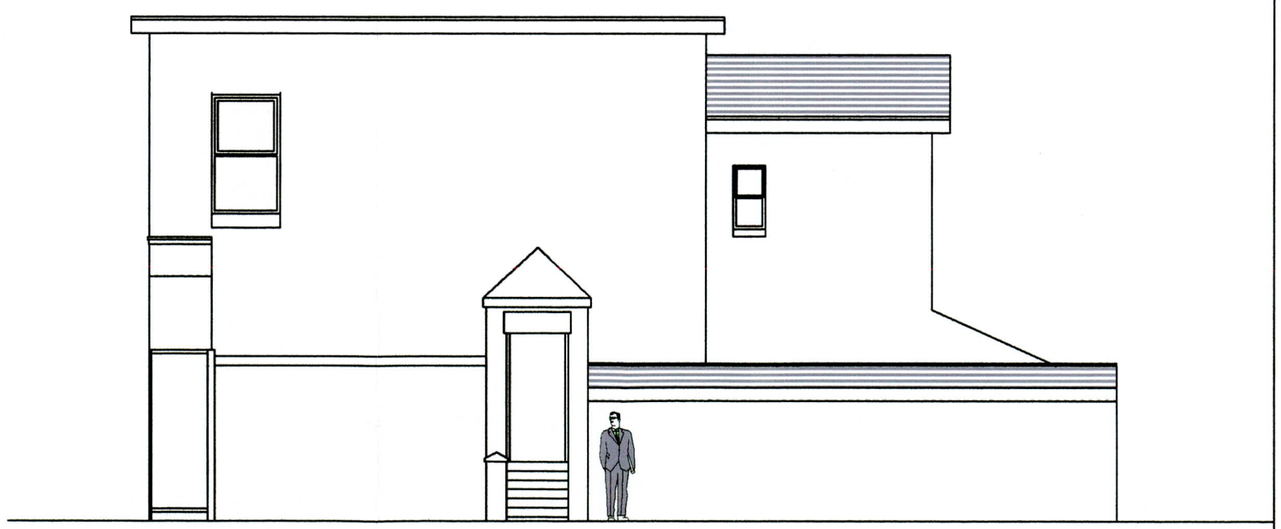

EXISTING
SIDE ELEVATION 1:100

Dimensions to suit overall existing dimensions
Applicant to confirm boundary.
Drawings to be read in conjunction.
This drawing is for the purpose of obtaining Local Authority approvals only and may not contain a full specification of the works.
Do not scale off this drawing.
All dimensions to be checked on site prior to commencing works.

Applicant should be aware that The Party Wall Act may apply where building work is on or near the boundary.

N.GEDAL
BA Hons Dip ARCH RIBA
ARCHITECT

CLIENT
Cafe Nicolletta
440 Wilmslow Road
Withington
Manchester
M20 3BW


Architects
N.Gedal
4 Rutters Lane
Hazel Grove
Stockport
SK7 5AY
Tel: 0161-419 - 9757
najibgedalarchitects@hotmail.com

DRAWING TITLE

Existing Plan
Existing Elevations

DRAWING No - CN 01


SCALE	DATE
1:100@A3	20.10.13

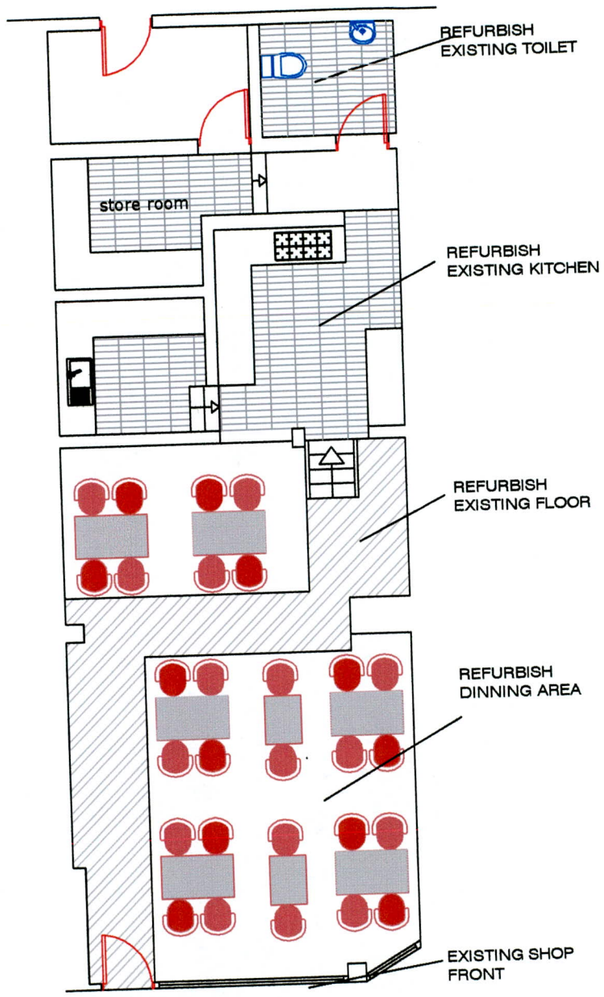


PROPOSED
GROUND FLOOR PLAN 1:100



PROPOSED
FRONT ELEVATION 1:100

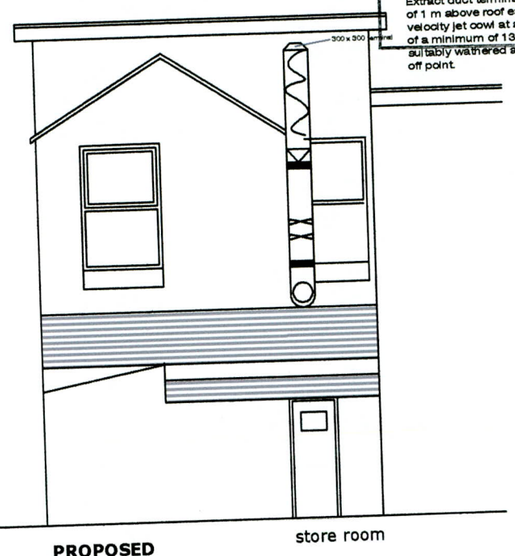

PROPOSED
REAR ELEVATION 1:100

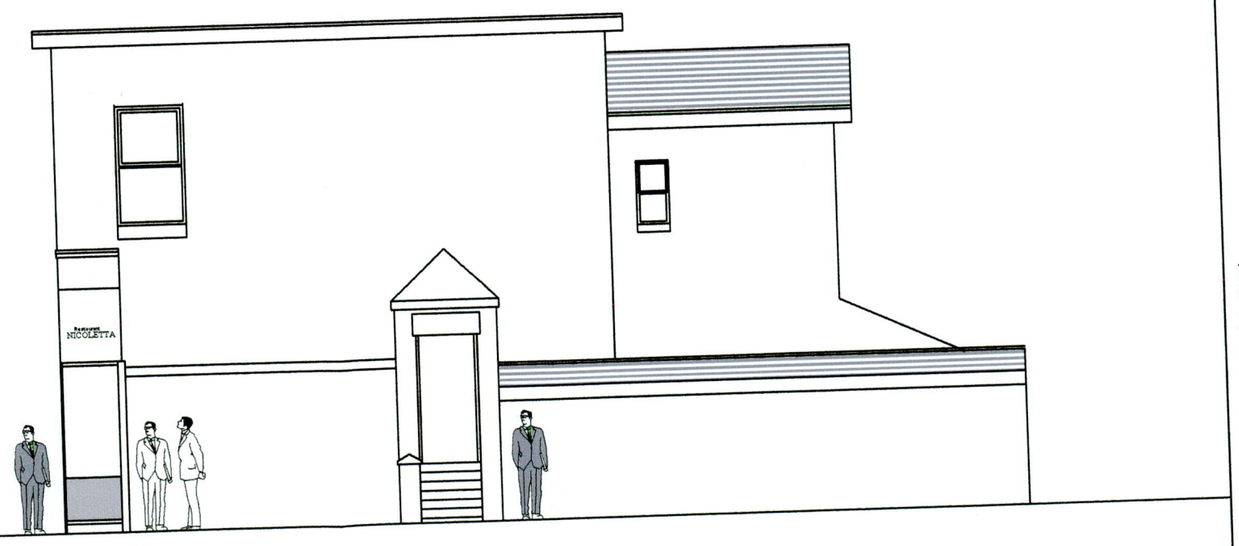

PROPOSED
SIDE ELEVATION 1:100

PLANNING AND
BUILDING CONTROL
04 NOV 2013

Extract duct terminates at a minimum of 1 m above roof eaves with a high velocity jet cowl at a terminal velocity of a minimum of 13 m/s cowl. To be suitably wathered and to have drain off point.

PROPOSED

Dimensions to suit overall existing dimensions
Applicant to confirm boundary.
Drawings to be read in conjunction.
This drawing is for the purpose of obtaining Local Authority approvals only and may not contain a full specification of the works.
Do not scale off this drawing.
All dimensions to be checked on site prior to commencing works.

Applicant should be aware that The Party Wall Act may apply where building work is on or near the boundary.

N.GEDAL
BA Hons Dip ARCH RIBA
ARCHITECT

CLIENT
Cafe Nicolletta
440 Wilmslow Road
Withington
Manchester
M20 3BW

Architects
N.Gedal
4 Rutters Lane
Hazel Grove
Stockport
SK7 5AY
Tel: 0161-419 - 9757
najibgedalarchitects@hotmail.com

DRAWING TITLE

Proposed Plan
Proposed Elevations

DRAWING No - CN 02

SCALE 1:100@A3
DATE 20.10.13