THIS DRAWING IS COPYRIGHT AND SHOULD NOT BE REPRODUCED WITHOUT PERMISSION OF THE ARCHITECT
ALL DIMENSIONS TO BE CHECKED ON SITE – DO NOT SCALE



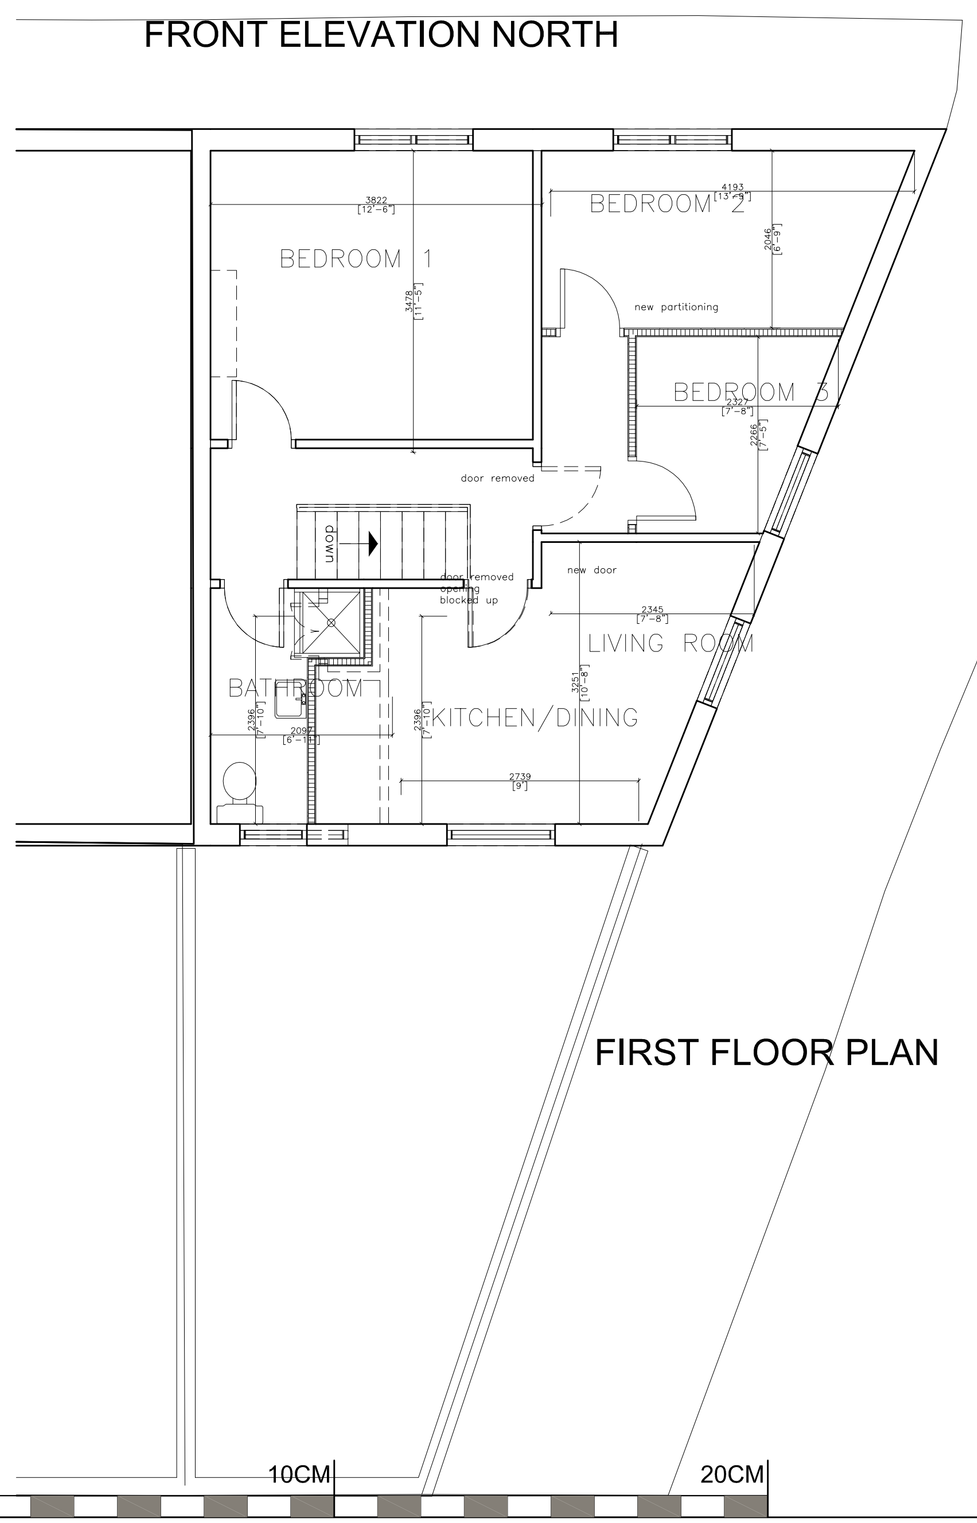

FRONT ELEVATION NORTH



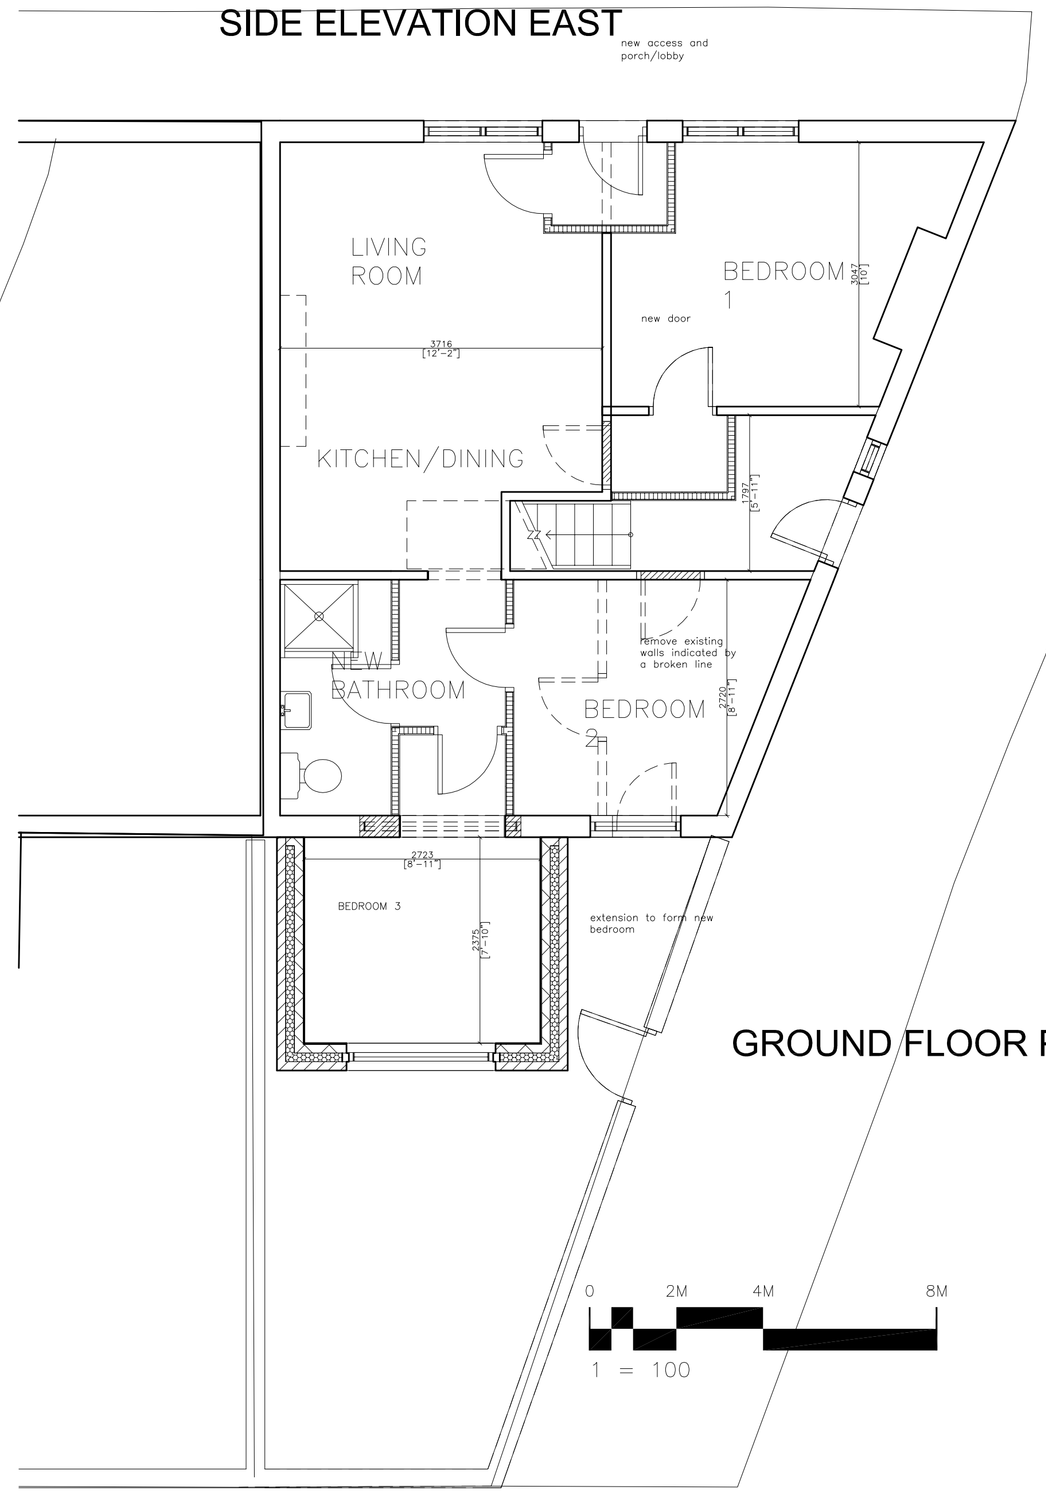

SIDE ELEVATION EAST




REAR ELEVATION SOUTH




FIRST FLOOR PLAN




GROUND FLOOR PLAN

0 2M 4M 8M
1 = 100

A1 10CM 20CM

Revision A: Update drawings. March 2014

GONSHAW ASSOCIATES
CHARTERED ARCHITECT
3 KENDAL DRIVE GATLEY CHEADLE SK8 4QJ
TEL: 0161 408 4882 MOBILE 07711583075
Email: ron@gonshaw-associates.com

| | |
|---|---|
| CLIENT. | MRS HEEAM NOOR |
| SITE/CONTRACT | CONVERSION, FIRST FLOOR APARTMENT<br>52 YEW TREE ROAD, MANCHESTER M14 7PP |
| TITLE. | PROPOSED PLANS AND ELEVATIONS |
| DATE. OCT 2013 | SCALE. 1:50 |
| DRAWN. | CHECKED. |
| DRG No. | 40143 / 04 / A |