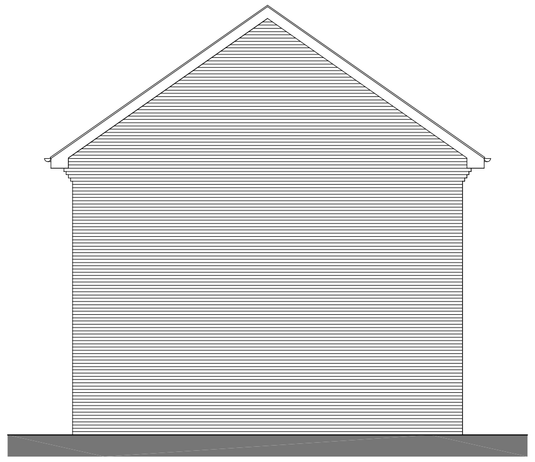

Side Elevation

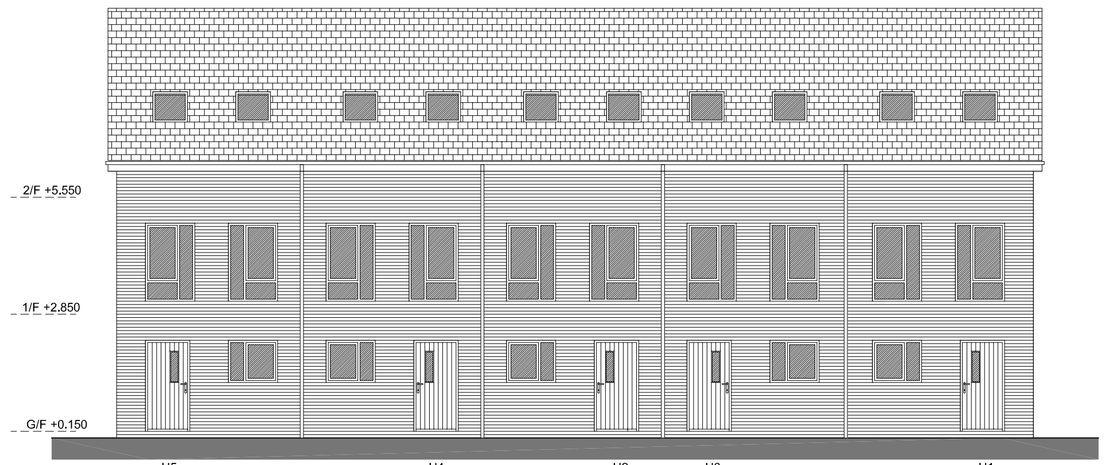

Rear Elevation

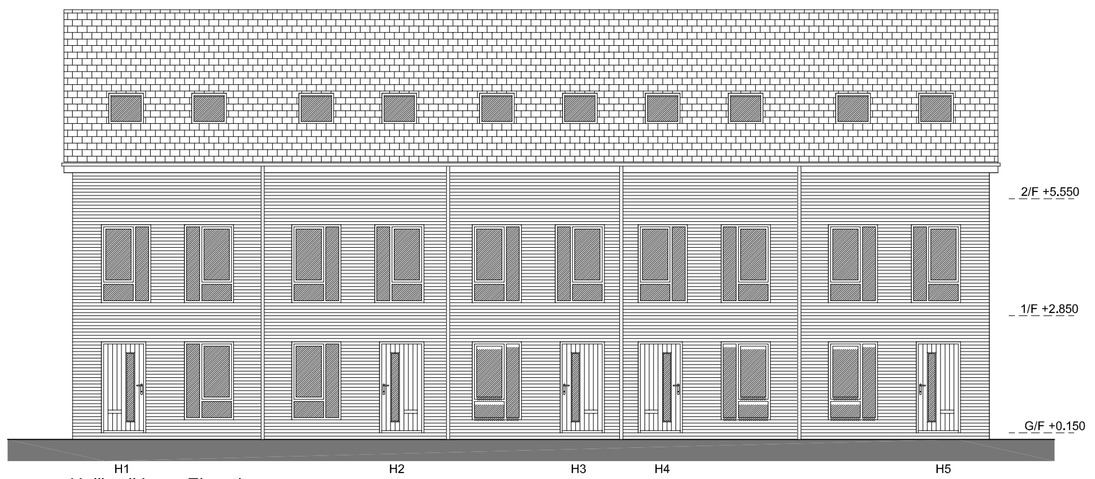

Halliwell Lane Elevation

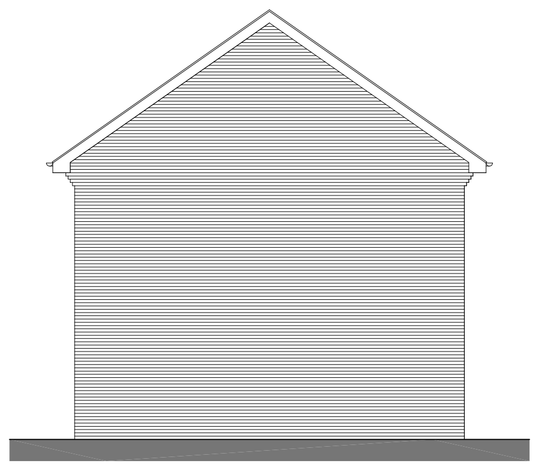

Side Elevation

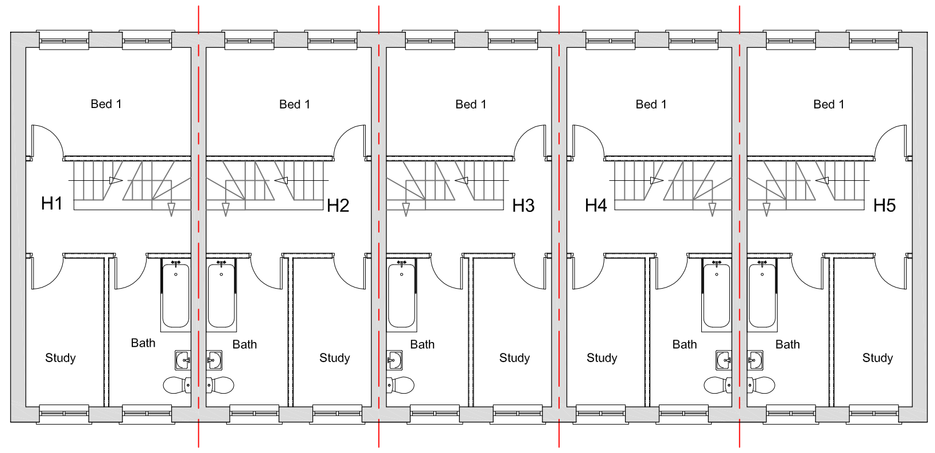

First Floor Plan

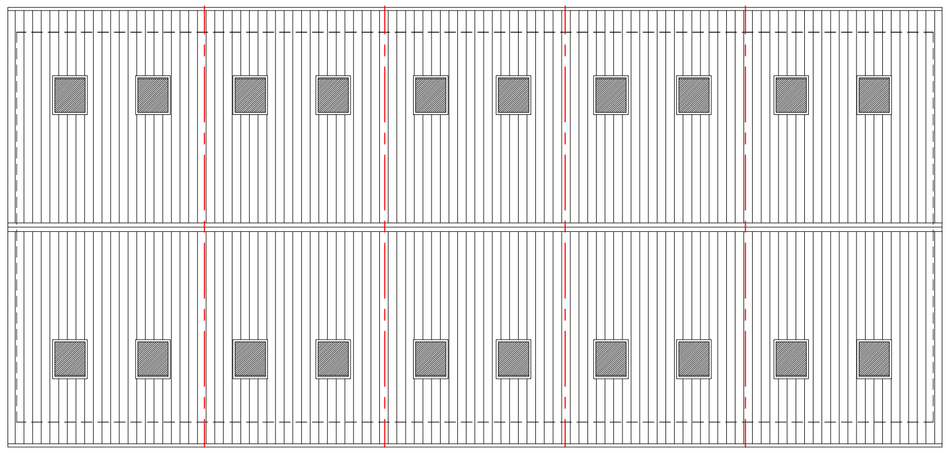

Roof Plan

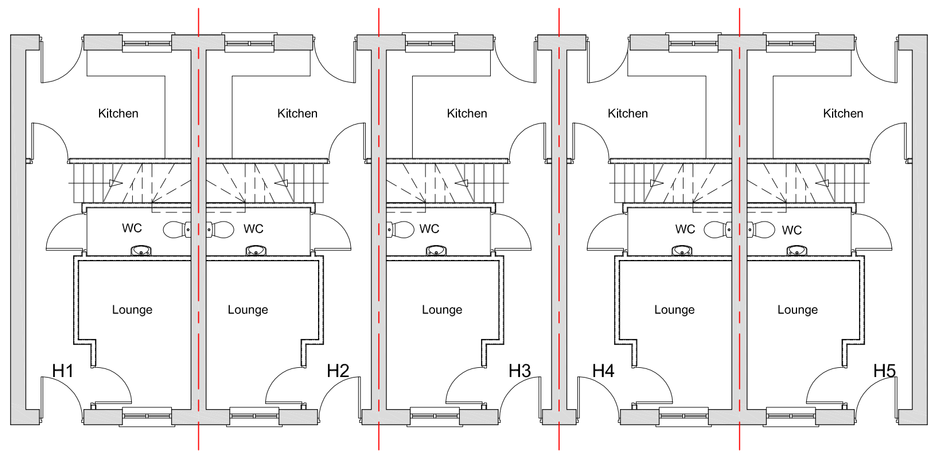

Ground Floor Plan

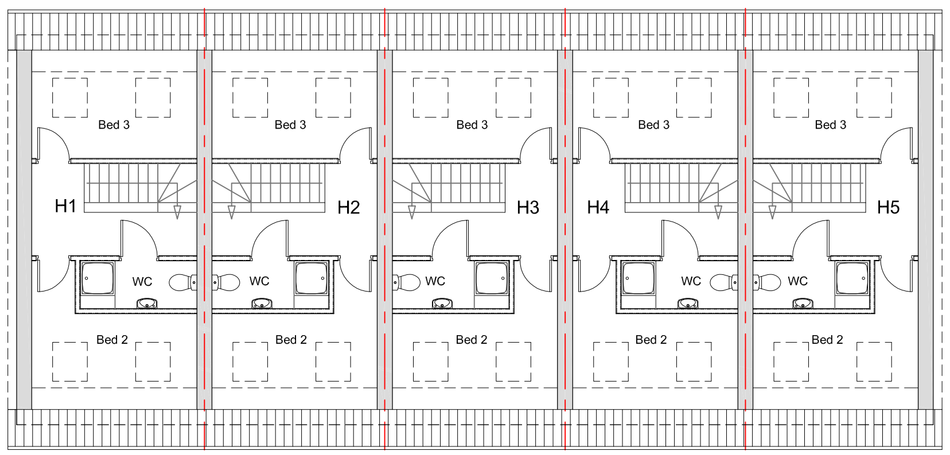

Second Floor Plan

All dimensions are to be checked on site, any discrepancies are to be reported to the Architect before work commences. Do not scale from this drawing.

This drawing is to be read in conjunction with all relevant consultants and specialists drawings / documents, any discrepancies are to be reported to the Architect before the affected work commences.

All structural components shown are indicative only. Details / calculations of structural members are to be provided by the Structural Engineer.

This drawing is copyright.

A	H1 amended for approval - dimensions added to H2 for comparison - Section added.	06/02/2014
B	H1 amended - Kitchen / Lounge	07/02/2014
C	Scheme fixed	07/02/2014

T&G Associates Limited
Architects & Urban Designers

Tel : 0161 848 7263
Fax : 0161 877 9587
e-mail: mail@tandgassociates.co.uk

1st Floor, Westwood House
Greenwood Office Park,
Manchester, M5 4QH

Client:

MCL Holdings (Manchester) Ltd

Project:

Halliwell Lane, Cheetham Hill

Drawing Title:

Proposed Plans / Elevations

Scale: 1:100 @ A1

Date: January 2014

Drawing No: 8602/110

Revision: C