


EXISTING COURT LAYOUT

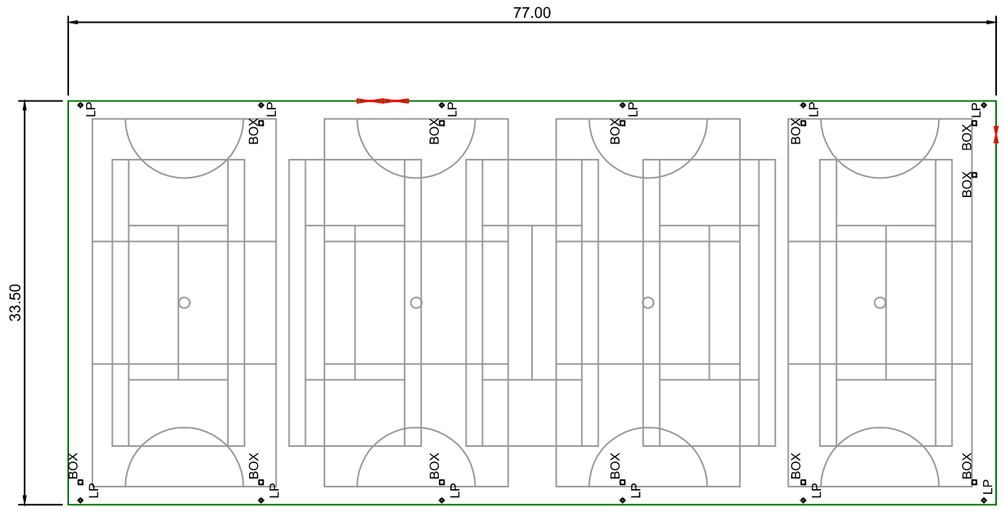


EXISTING LEVELS & LAYOUT

DO NOT SCALE

| ISSUE TO CLIENT | |
|---|---|
| DATE | ACCEPTED |
| FOR CONSTRUCTION | |
| DATE | ISSUER |

THIS DRAWING IS THE PROPERTY OF CLEVELAND LAND SERVICES (GUISBOROUGH) LTD, IT MUST NOT BE COPIED OR REPRODUCED WITHOUT WRITTEN PERMISSION

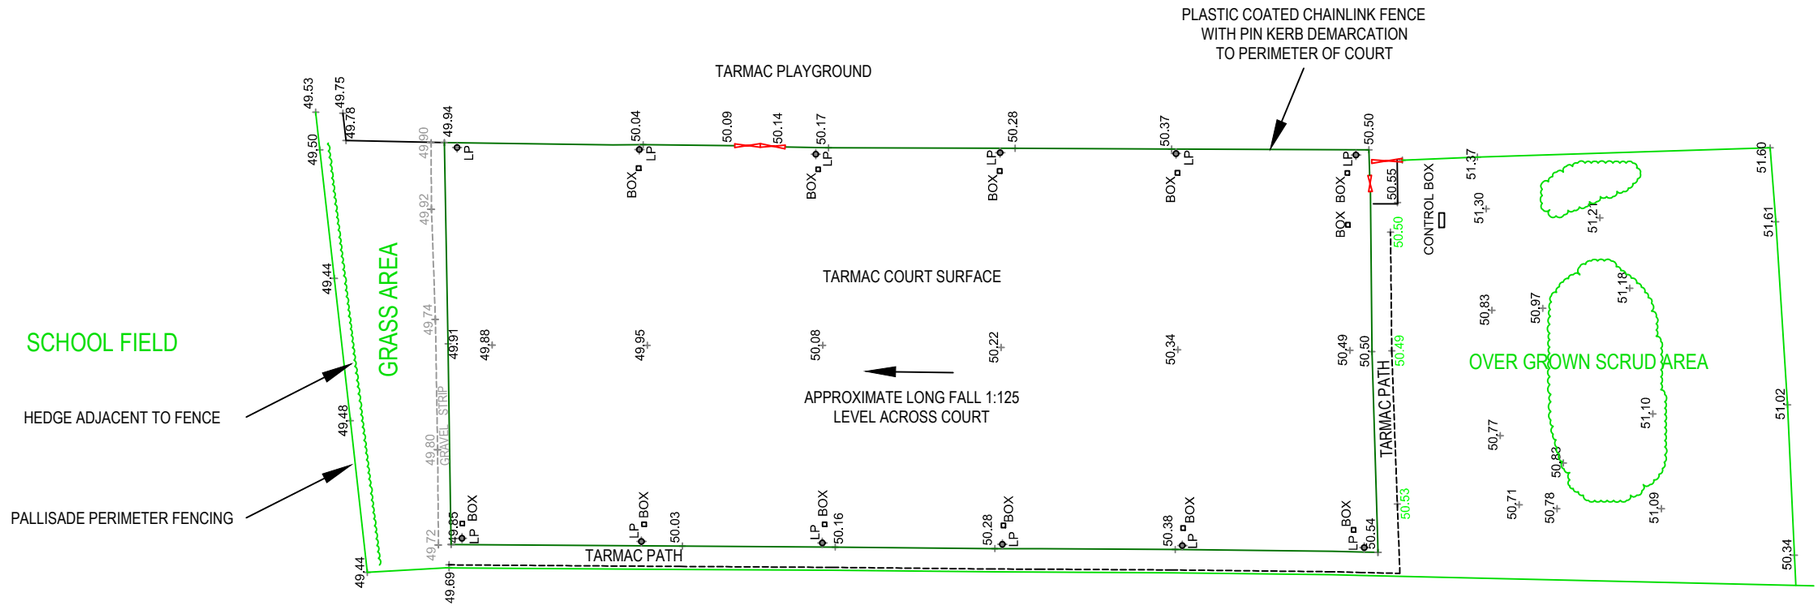CLEVELAND LAND SERVICES
Sport, Leisure & Landscape Contractors

PARK FARM, DUNSDALE
GUISBOROUGH
CLEVELAND TS14 6RQ
TEL 01642 488328 FAX 01642 471036

CLEVELAND LAND SERVICES (GUISBOROUGH) LTD
SPORTS, LEISURE & LANDSCAPE CONTRACTORS

| CONTRACT | MANCHESTER HEALTH ACADEMY | | | | | |
|---|---|---|---|---|---|---|
| TITLE | EXISTING COURT SURVEY | | | | | |
| DRAWING NO | DATE | REV | SCALE @ A3 | SURV BY | DRAWN BY | CHKD BY |
| CL/MHA 01 | 14/01/2013 | | 1:500 | PJ | PJ | SM |