drawing number: SA69 - P01




Ordnance Survey (c) Crown Copyright 2014. All rights reserved. Licence number 100022432

north

Site location plan 1:1250

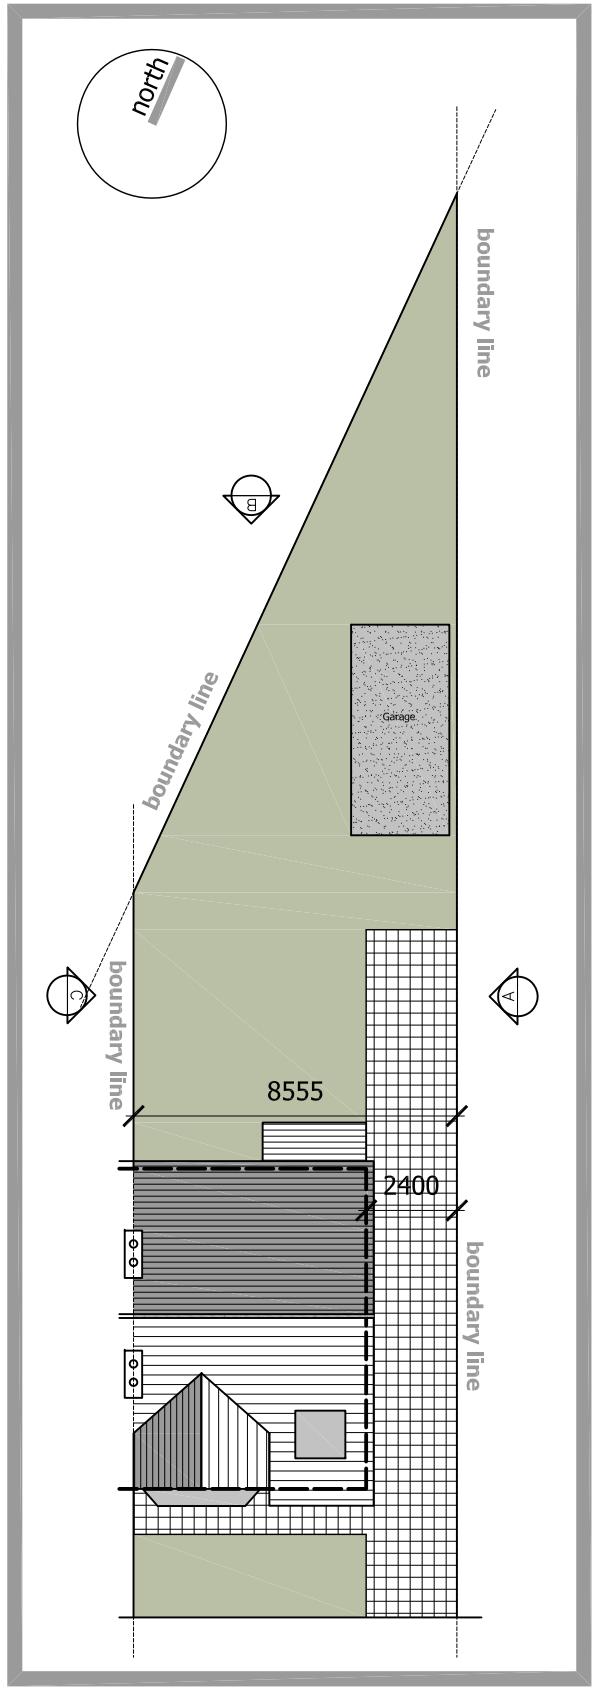


Existing Site plan 1:200

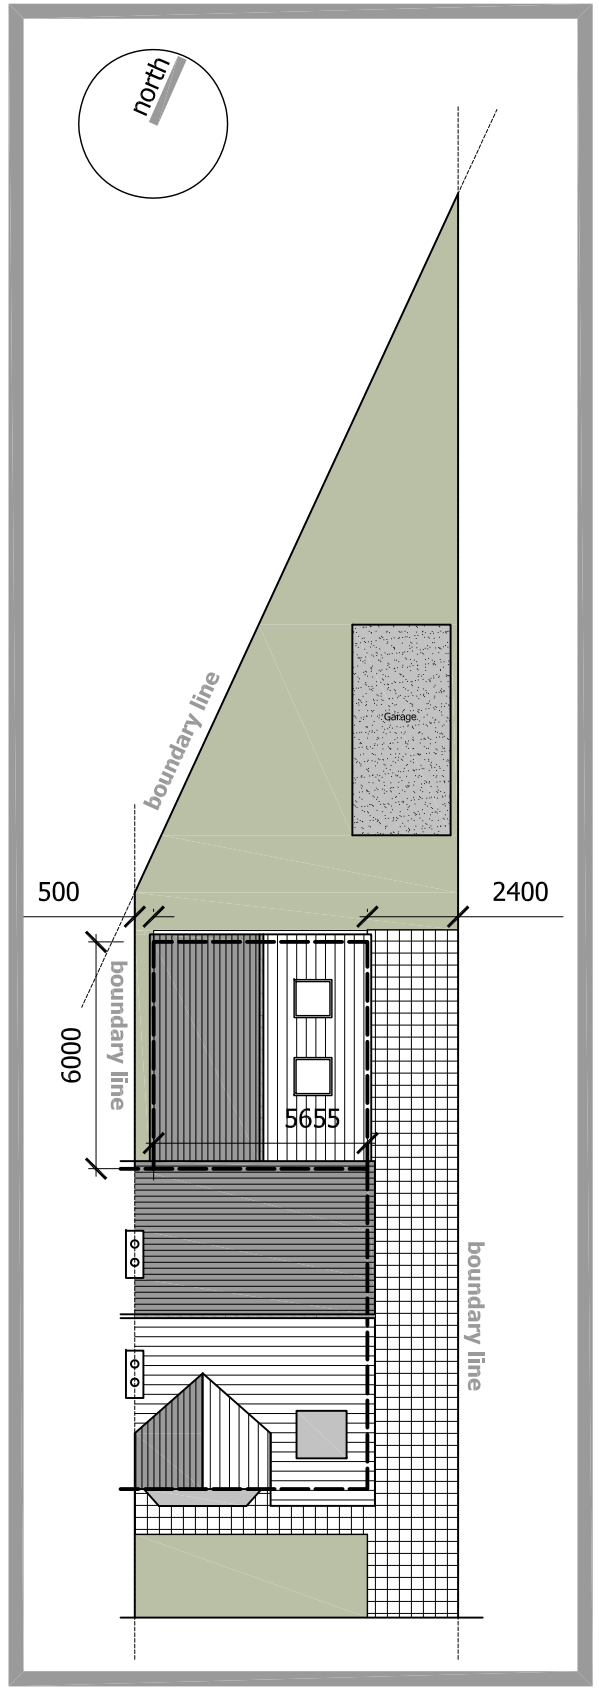


Proposed Site plan 1:200

| revision | date | comments |
|---|---|---|
| - | - | - |

**Notes:**

This drawing set is for planning purposes only. Do not build from this drawing.

Job title: 66 Burnside Drive, Single storey rear extension

Site address: 66 Burnside Drive, Burnage, M19 2LZ

Drawing title: Site plans

scale: as shown @ A3

date: March 2014

drawn by: u.faruque

studio architekton
architecture ¬ design ¬ photography
t. 01282 787 457
e. architekton@hotmail.co.uk