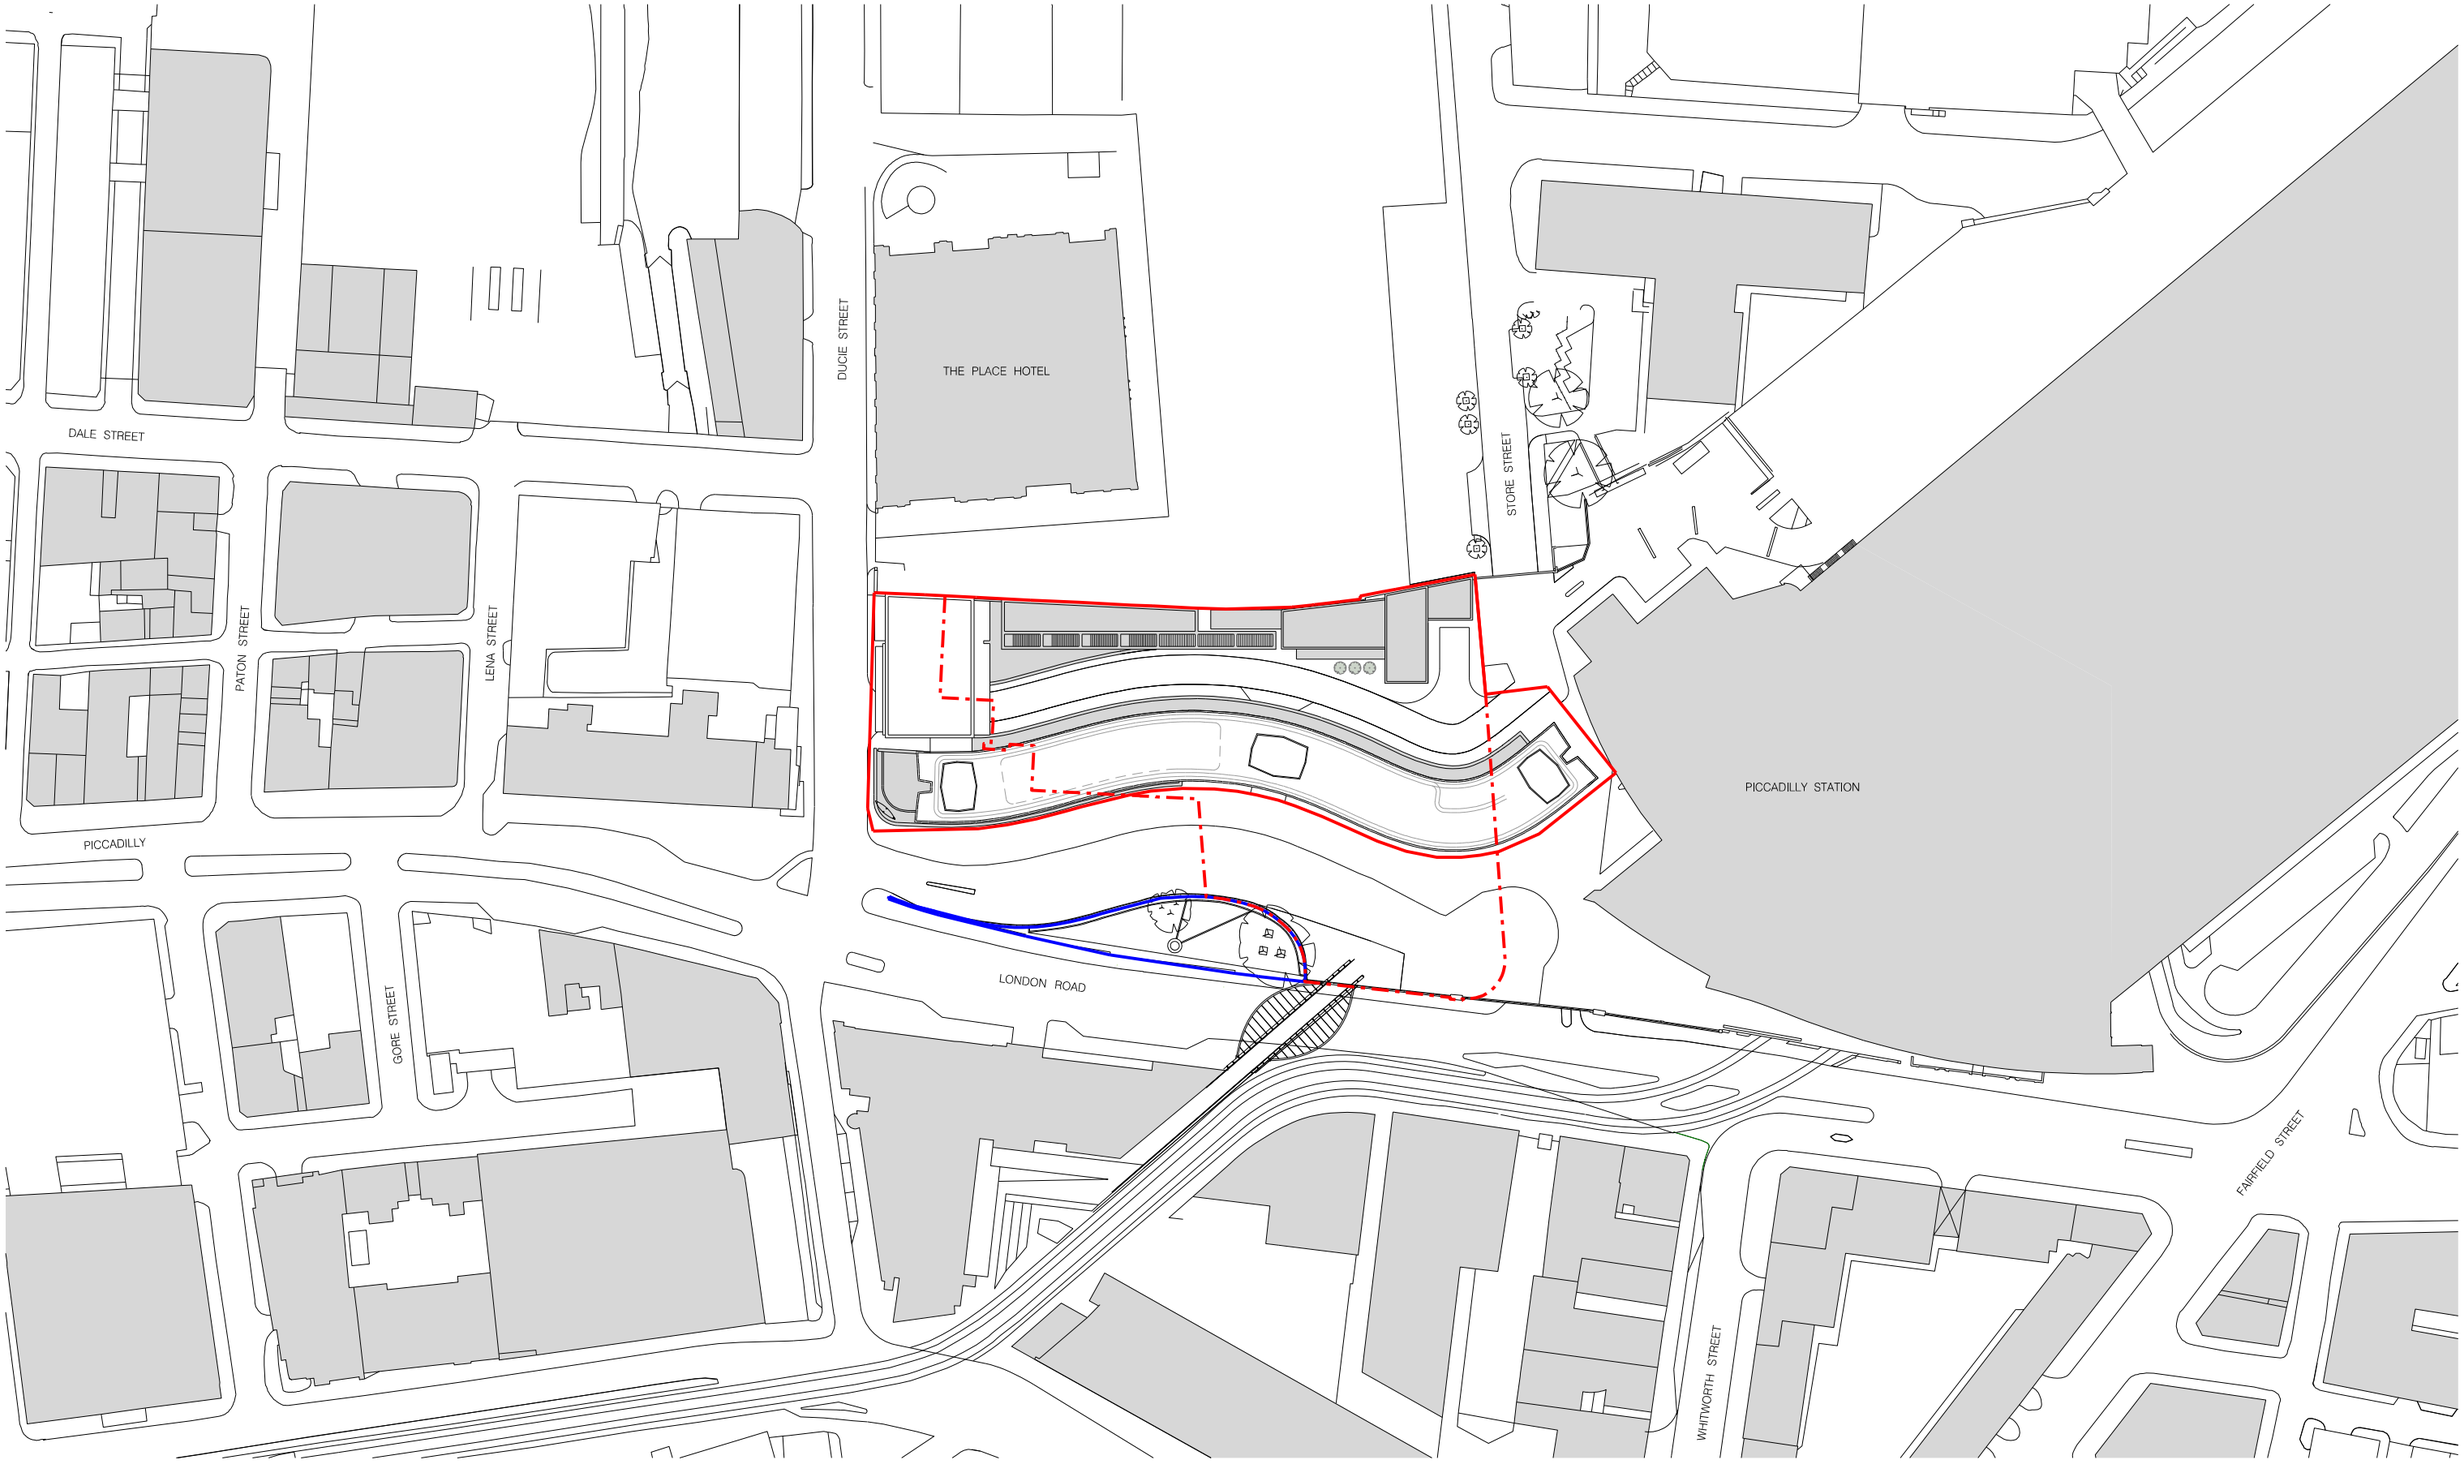

hodder+partners

SGI Studios
1 Kelso Place
Manchester M15 4LE

t: +44(0)161 832 9842
e: mail@hodderandpartners.com
w: www.hodderandpartners.com

DO NOT SCALE
Work to annotated dimensions only.
Read drawing in conjunction with relevant specification, Structural Engineers' and Services Engineers' drawings.
Confirm all dimensions before commencement of any work on site or fabrication.

revisions + notes:

Rev A 04/09/2012 Drawing updated to reflect revised aparthotel proposal

0 25m 50m 75m

Site Boundary
Basement Site Boundary
Site Under Ownership of Applicant

client: REALTY ESTATES	**date:** JULY 2011
project: GATEWAY HOUSE	**scale:** 1:1250 @A3 / **drawn by:** KN
title: PROPOSED LOCATION PLAN	**drawing number:** L(—)001
status: PLANNING	**job number:** 0535 / **revision:** A

hodder+partners