Do not scale. All dimensions to be checked on site prior to fabrication of components or execution of works. This drawing, the design and information contained within are Copyright of Gibson Architects Limited and must not be used or reproduced without express permission. Gibson Architects Limited shall not be liable if used or reproduced without authorisation.



Boulevard Elevation 1:200



Site Plan 1:200

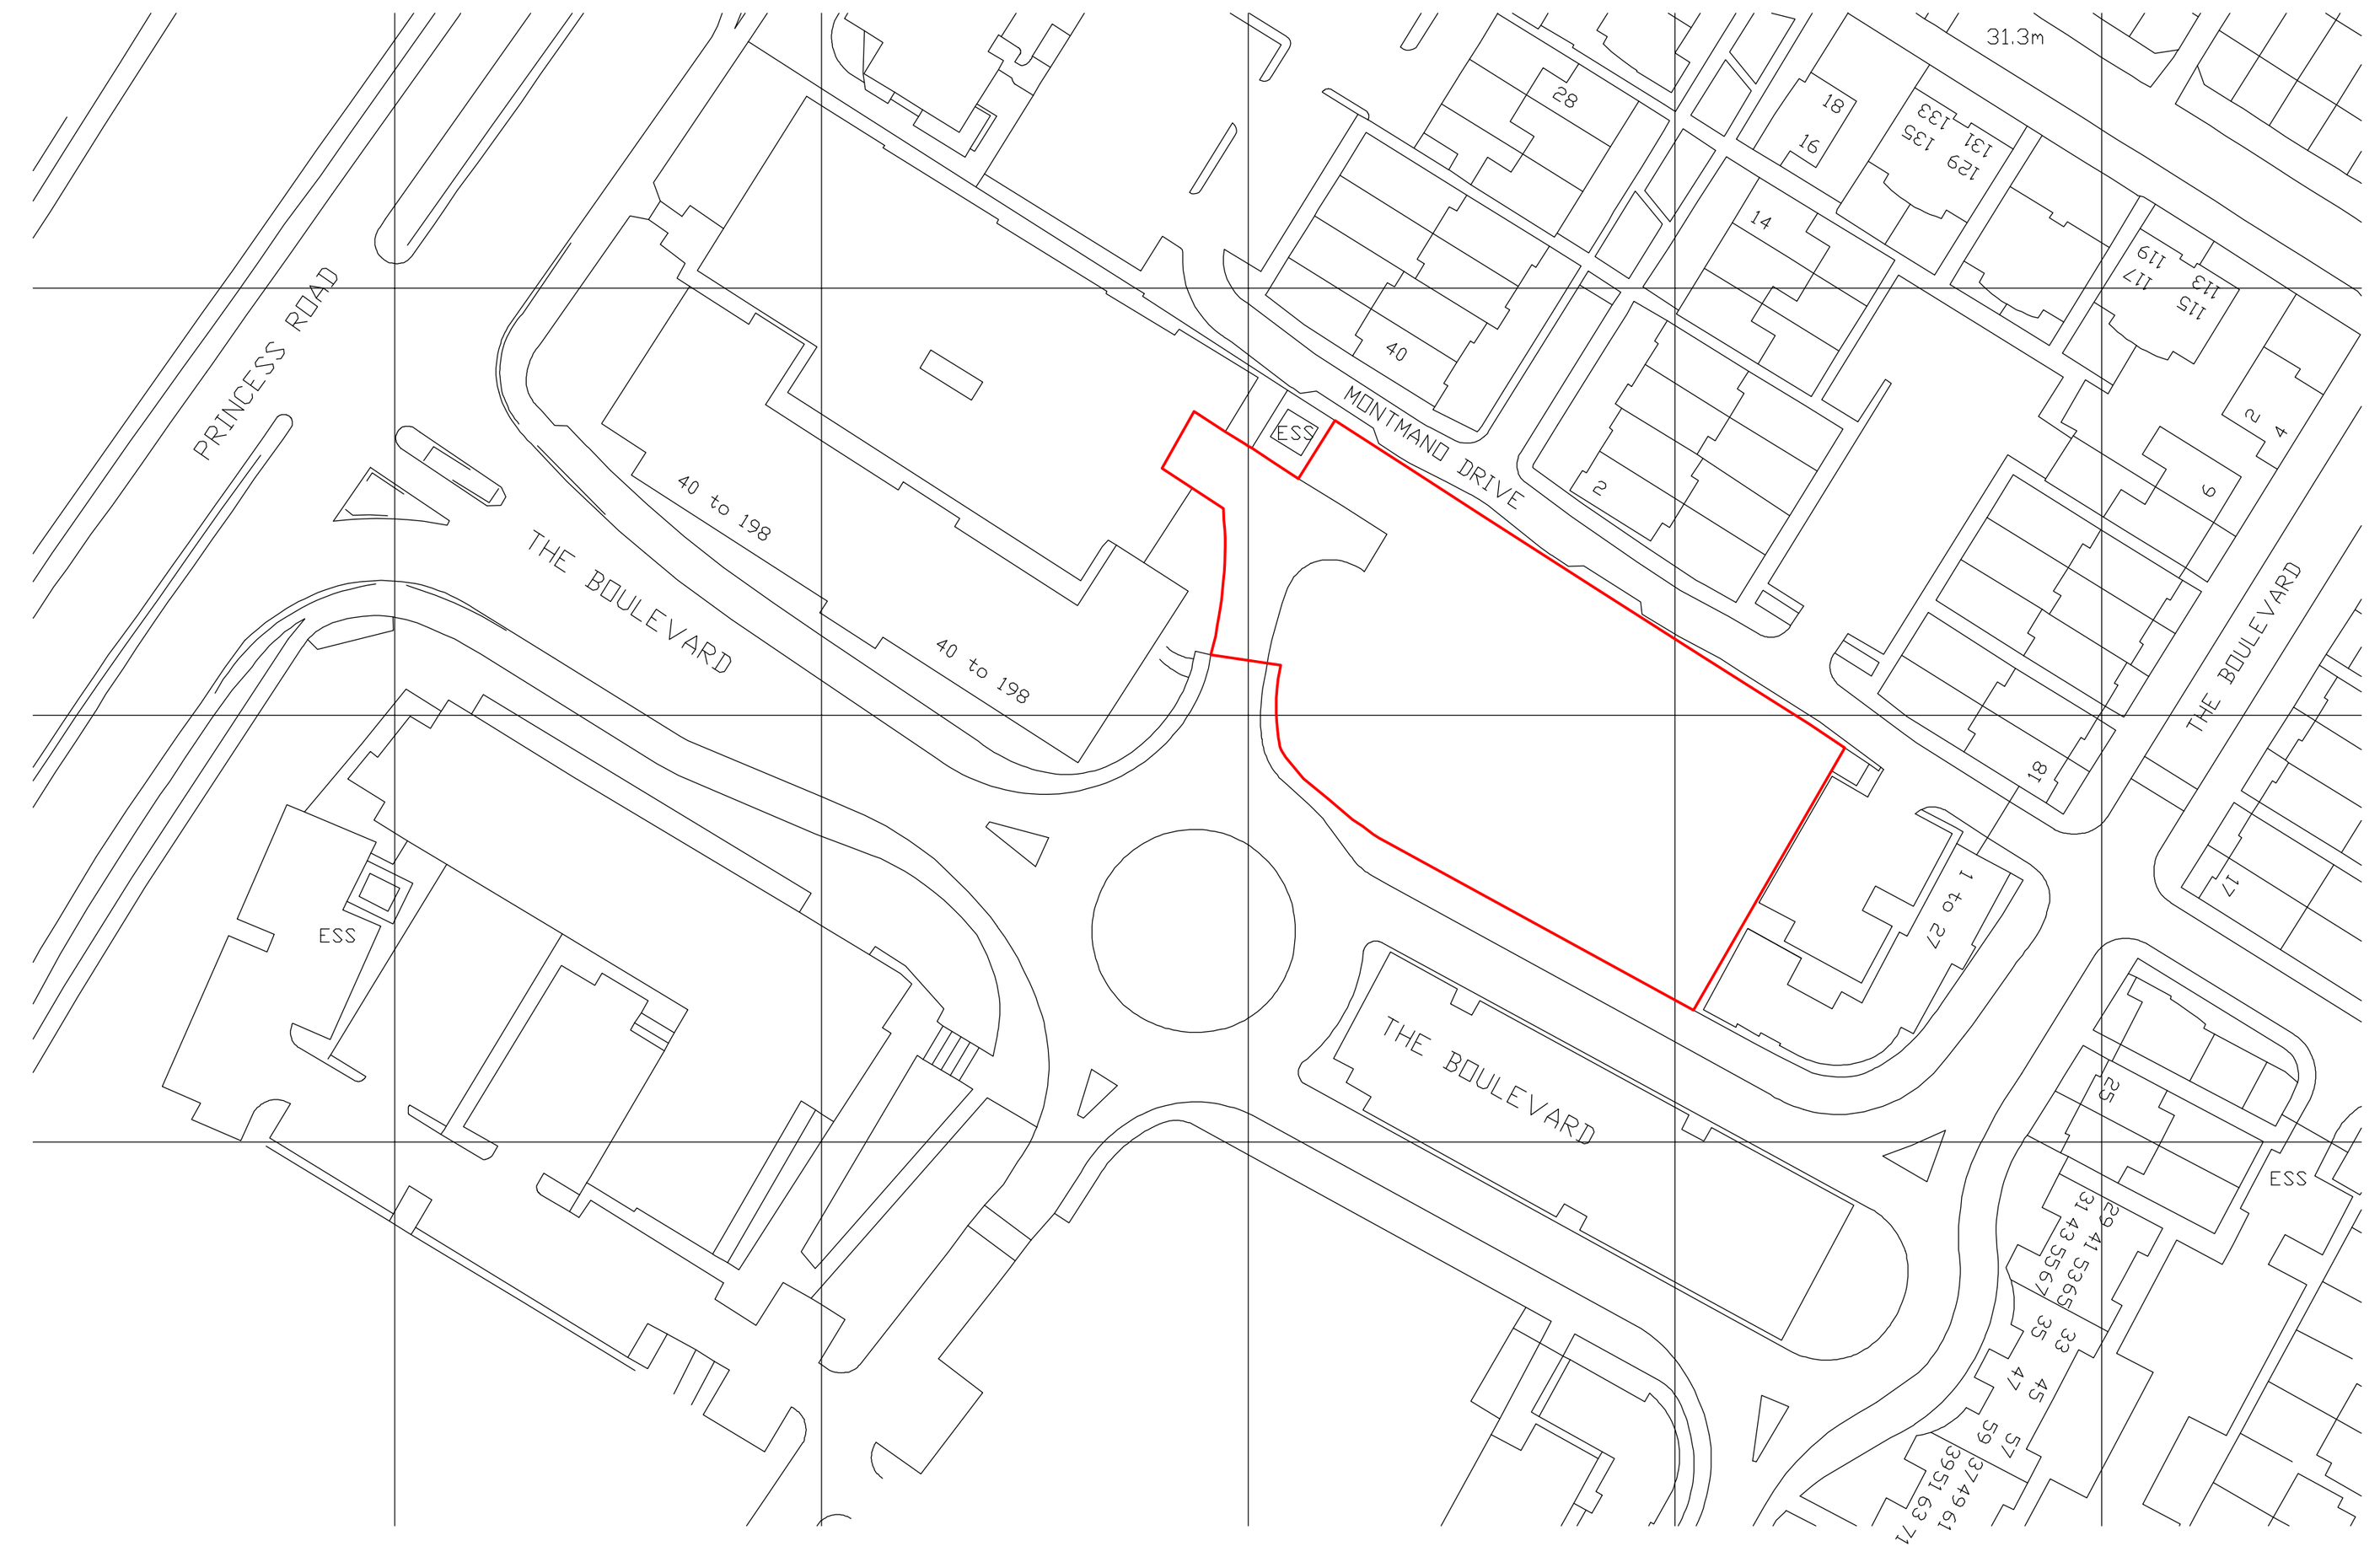

Location Plan 1:1250

N

Revision	Date	Description	Drawn

gibson ARCHITECTS

Client:
Elm Road LLP.

Project:
Proposed Mixed Use Development at 'The Point',
The Boulevard, Didsbury Point, West Didsbury

Drawing Title:
Proposed Site Layout and Location Plan

Job no:	Drawing no:	Drawn:	Checked:	Date:	Scale:
G.0202	**PL.001**	**MM**	**DG**	**May 10**	**as shown @ A1**

Gibson Architects Limited 150e Burton Road West Didsbury Manchester M20 2NT
+44 (0)161 445 0416 www.gibsonarchitects.co.uk info@gibsonarchitects.co.uk