GREATER MANCHESTER Scale 1/1250

MANCHESTER DISTRICT

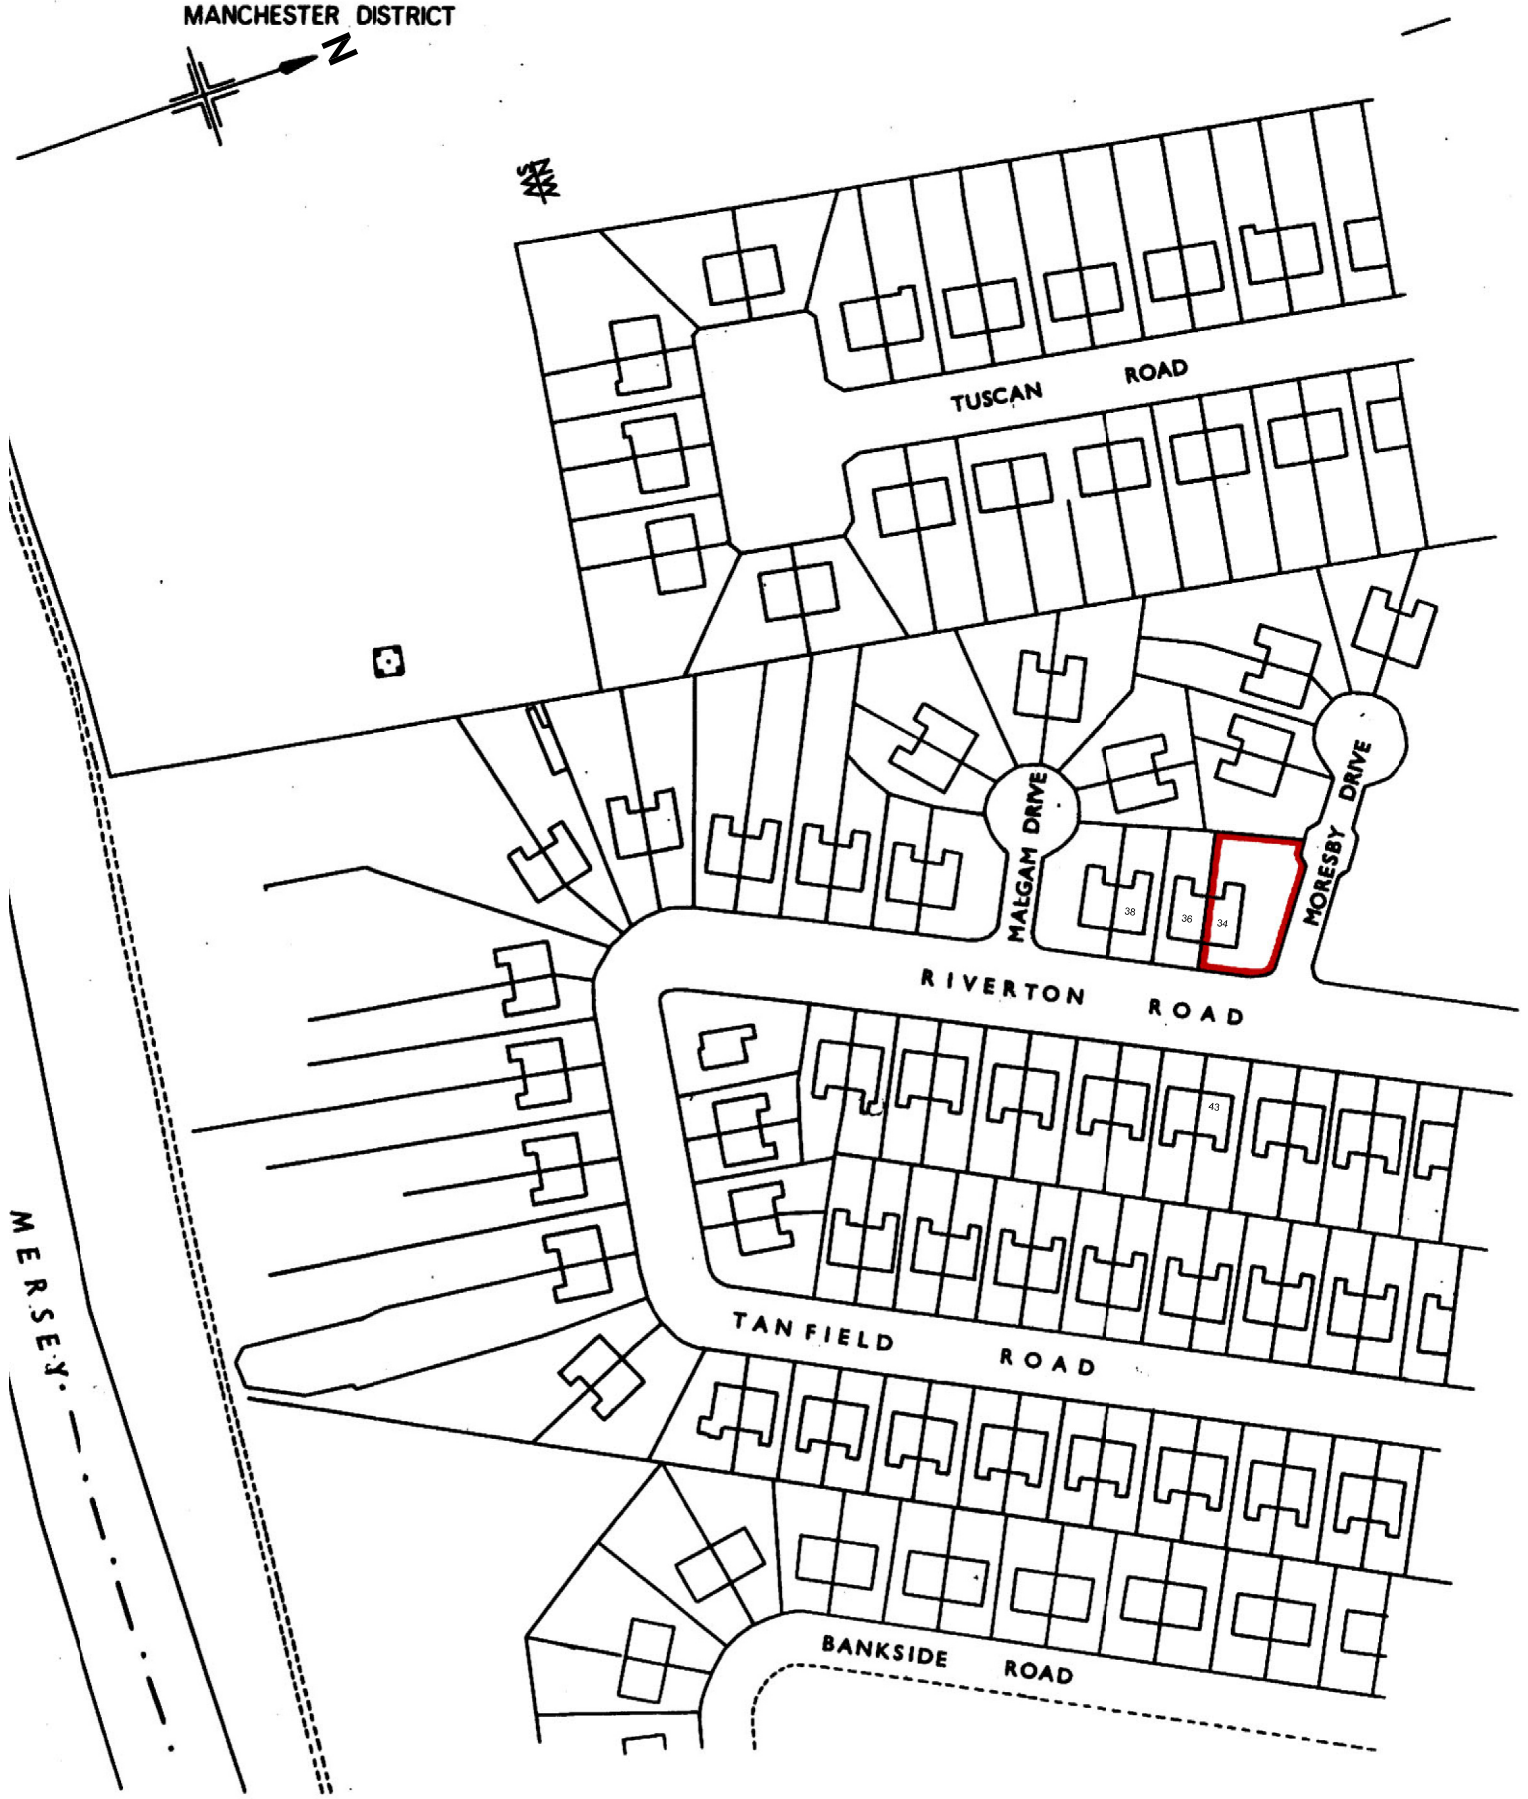

SITE LOCATION PLAN 1:1250

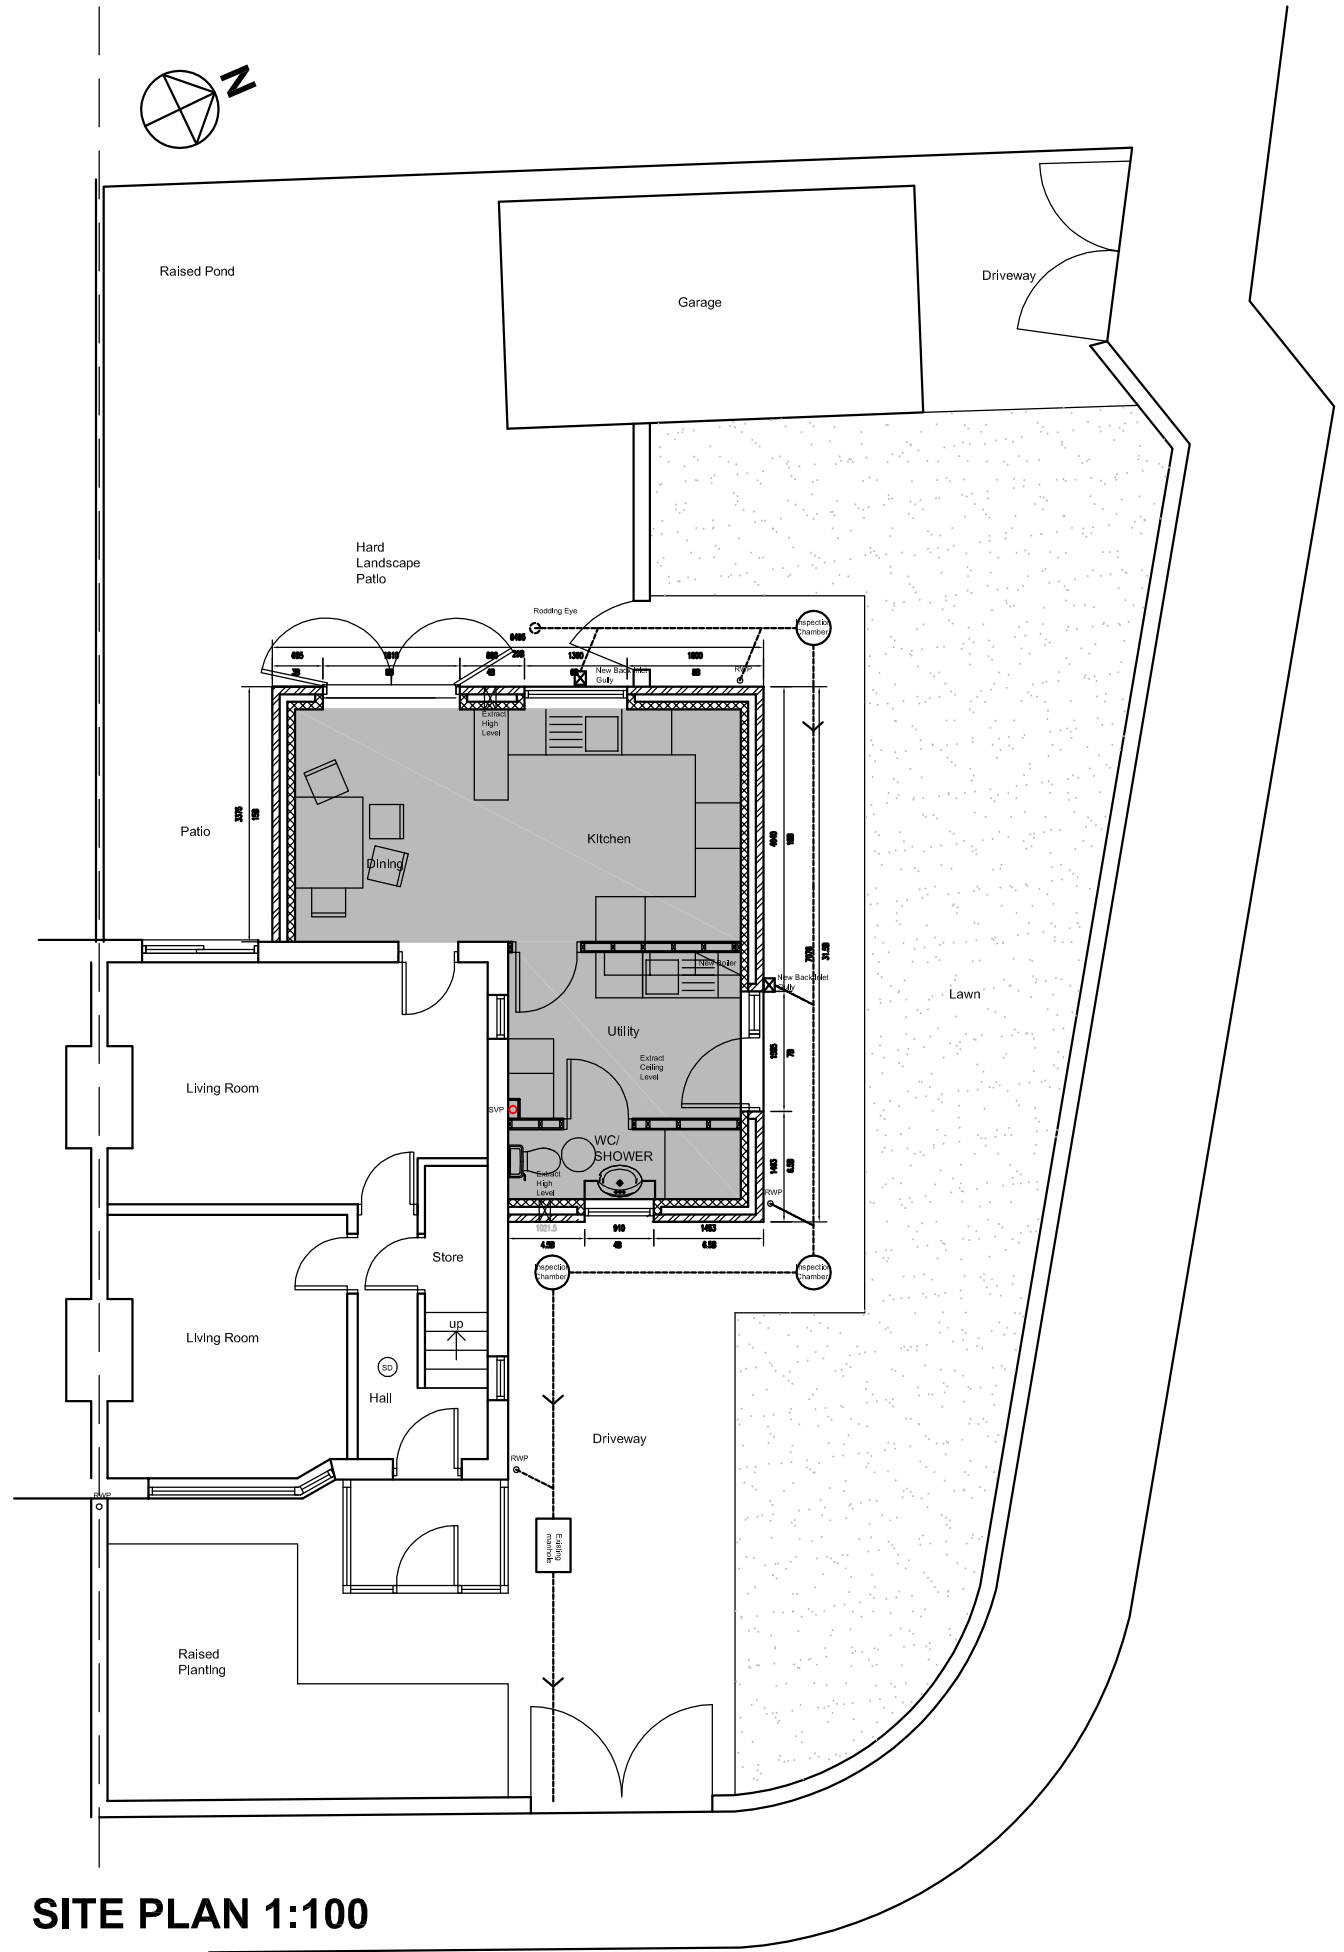

SITE PLAN 1:100

34 RIVERTON ROAD

34 RIVERTON ROAD
PROPOSED LOCATION & SITE PLANS

DRG:00-02 SCALE 1:1250 / 100@A3 MAR 14 REV 0