
JENKINS AND POTTER
Consulting Engineers
1st Floor, 67-74 Saffron Hill LONDON EC1N 8QX 0207 242 8711

Project Title				
48-50 MARKET STREET MANCHESTER	23521 Project No.	A4/100 Drg. No.	- Rev.	JAN '14 Date
Drawing Title				
SITE LOCATION PLAN	1:500 Scale	SJA Drawn	1= 1 Plot Scale	A4-100 File No.

AMENDMENTS

REV	PARTICULARS	PREP. BY	APP. BY	DATE
-	PLANNING	SJA	AWD	XX-XX.2014

PLANNING

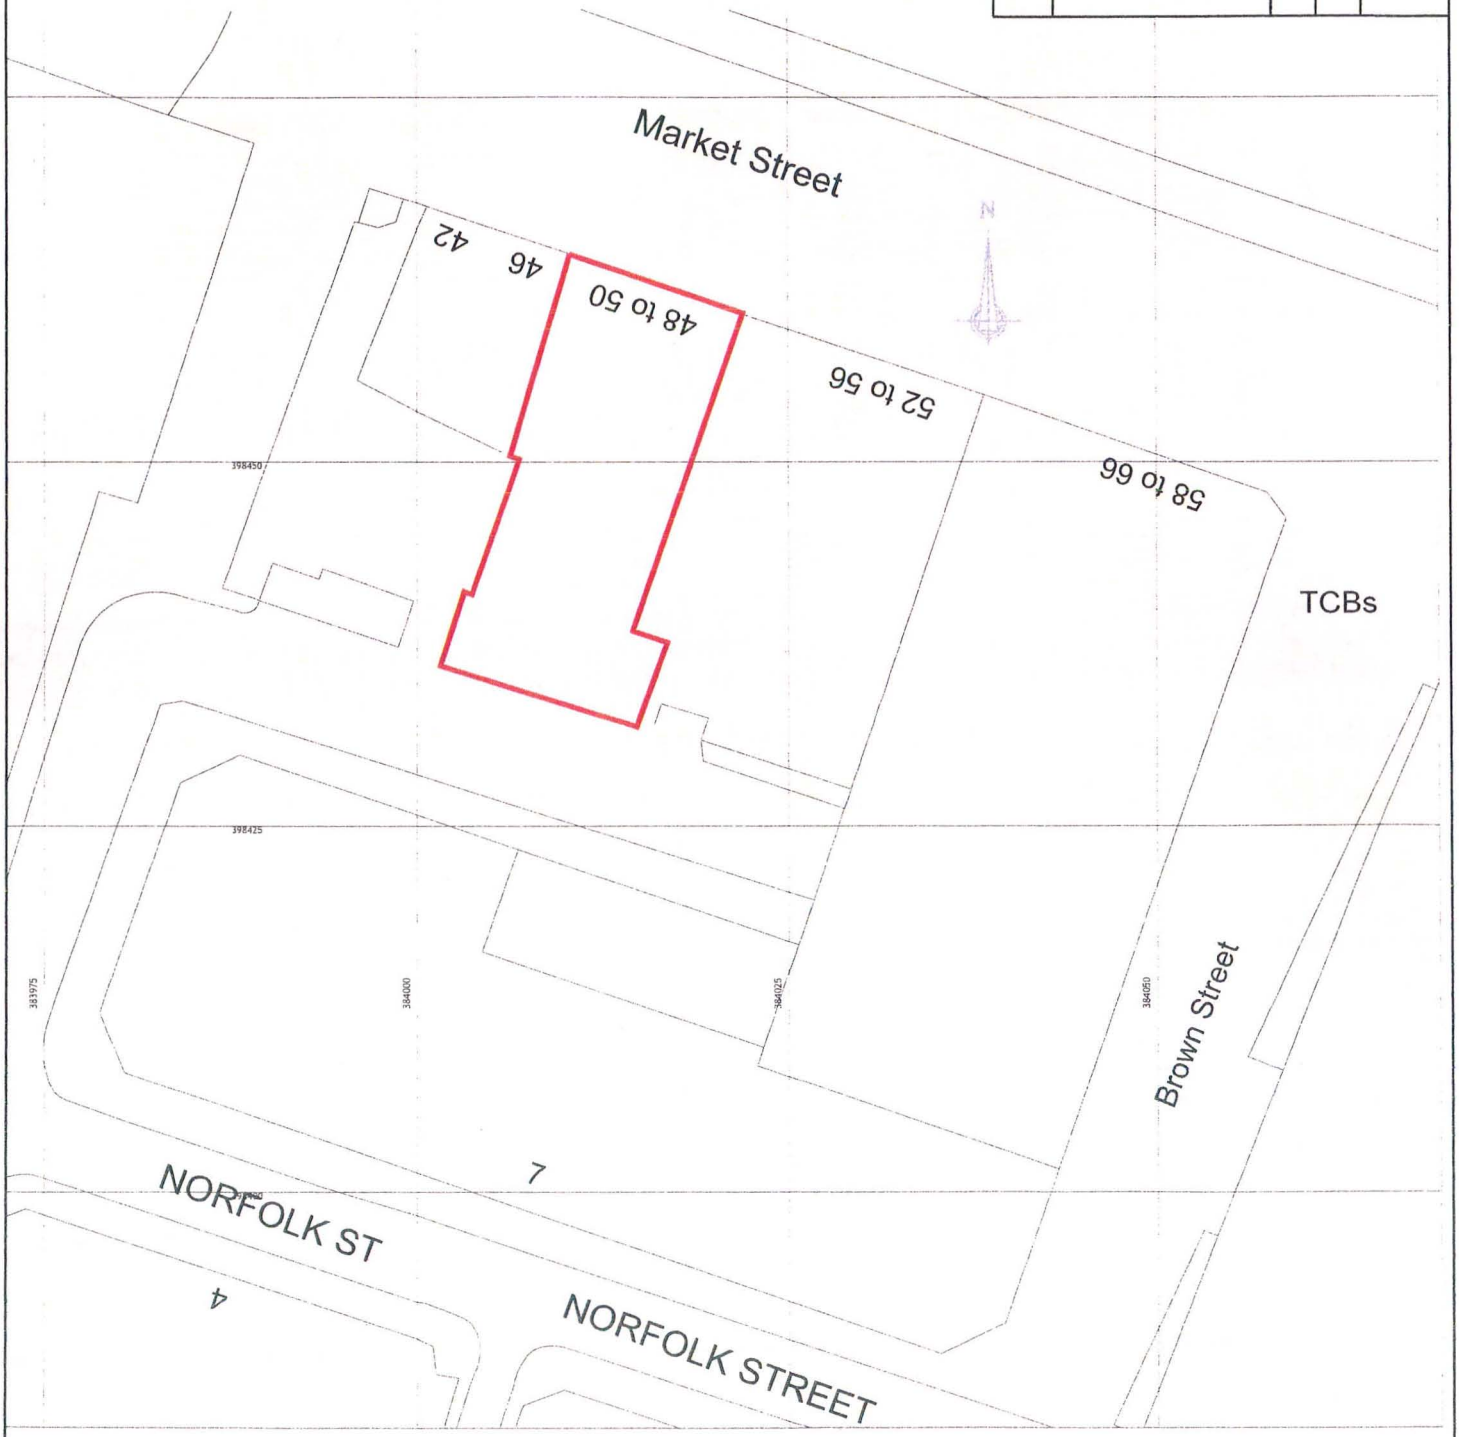

Ordnance Survey, (c) Crown Copyright 2013. All rights reserved. Licence number 100020449