
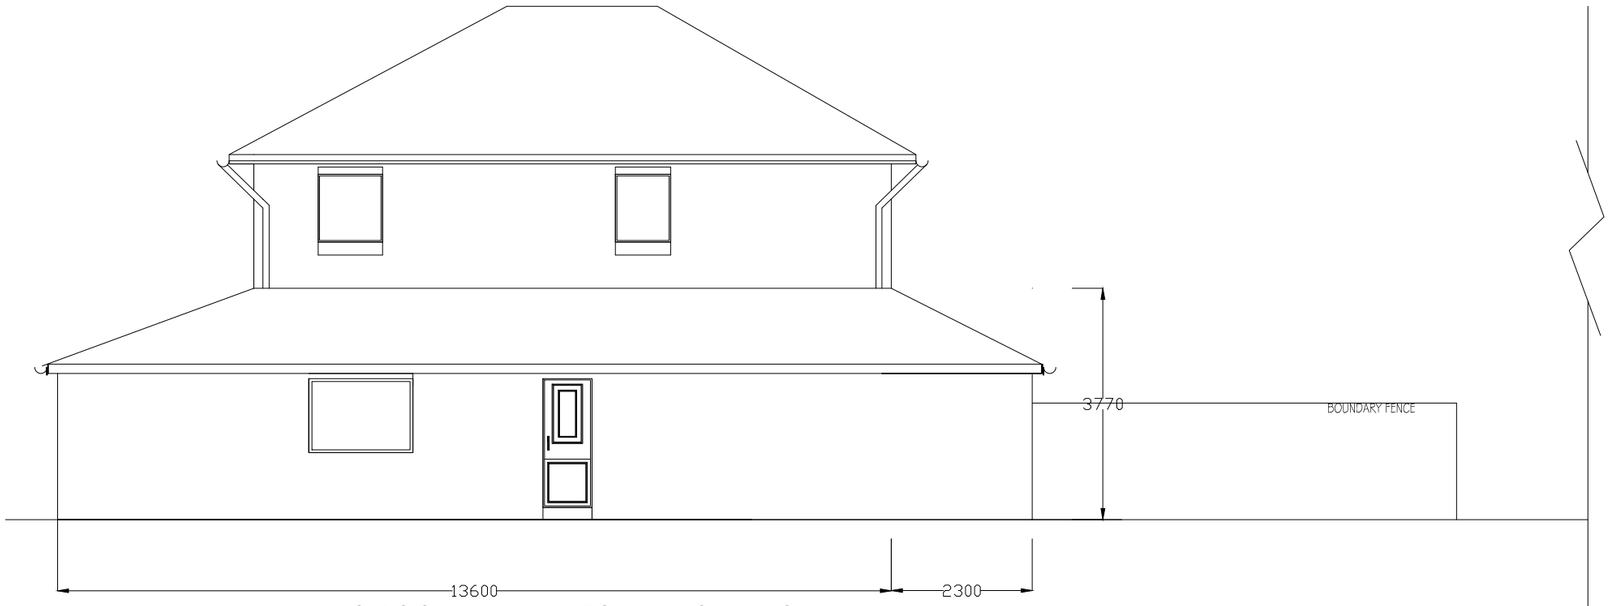



# PROPOSE ELEVATION FROM NO 30

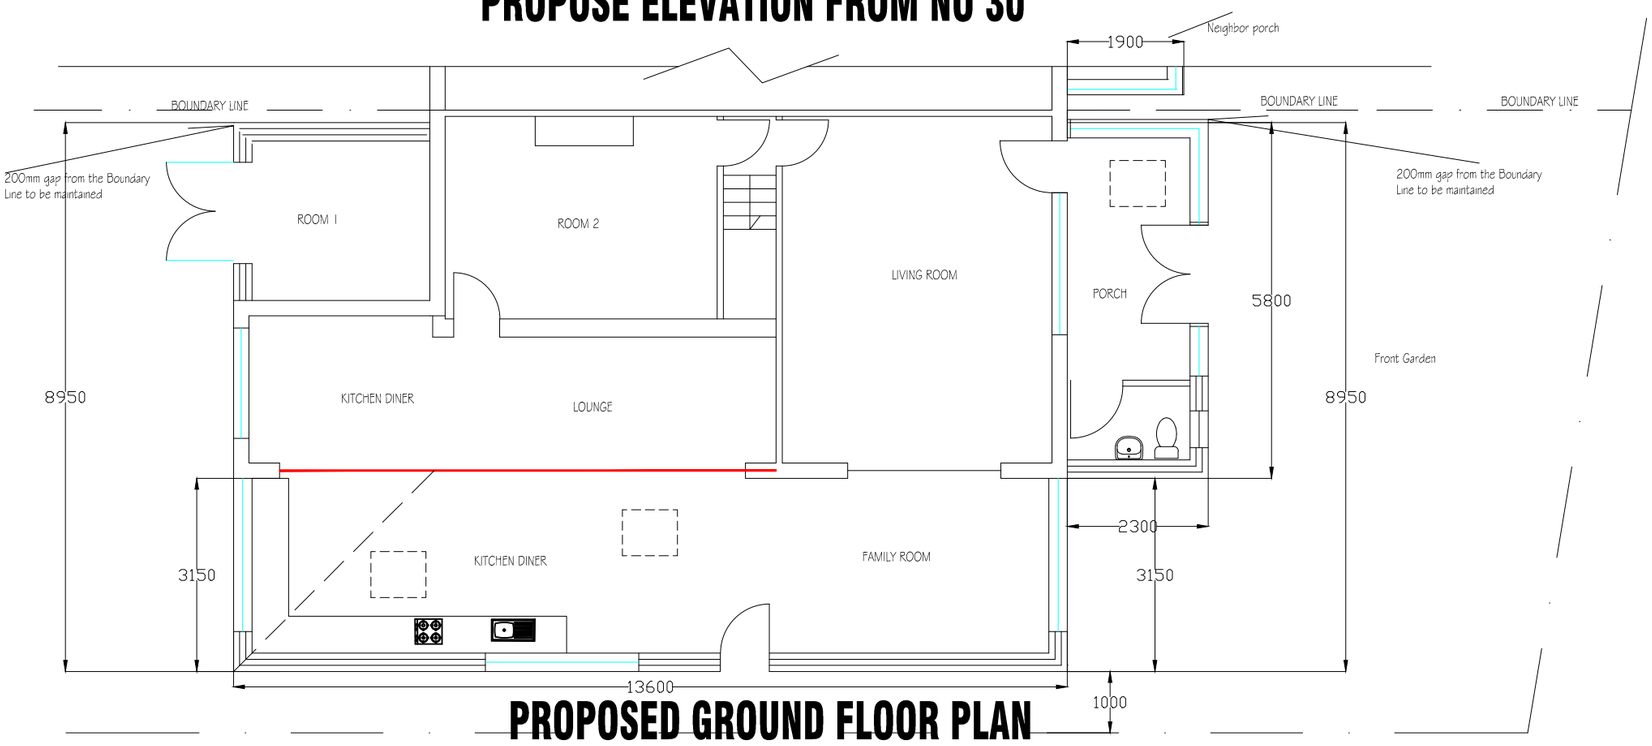


# PROPOSED GROUND FLOOR PLAN

| | | REVISION | initial |
|---|---|---|---|
| no. | date | description | |
| | | | |
| | | | |
| | | | |
| | | | |
| | | | |

H S H
Architectural Design Services
428 Cheetham Hill Road Cheetham Manchester
M8 9LE. UK 01617956385,07940197 333

| | |
|---|---|
| project title | PROPOSED GROUND FLOOR EXTENSION TO CREATE HABITABLE ROOMS. |
| client | Mr & Mrs Monday Osazuwa |
| dwg. title | Proposed Floor Plan & Elevation |

| dwg.no. | sheet no. | scale. | job no. |
|---|---|---|---|
| 04 | | 1:100 @ A3 | |

28 Dexter Road Blackley Manchester M9GG

| drawn by. | checked by. | approved by. | date |
|---|---|---|---|
| TZ/ ON | | - | Jan 2014 |