Notes

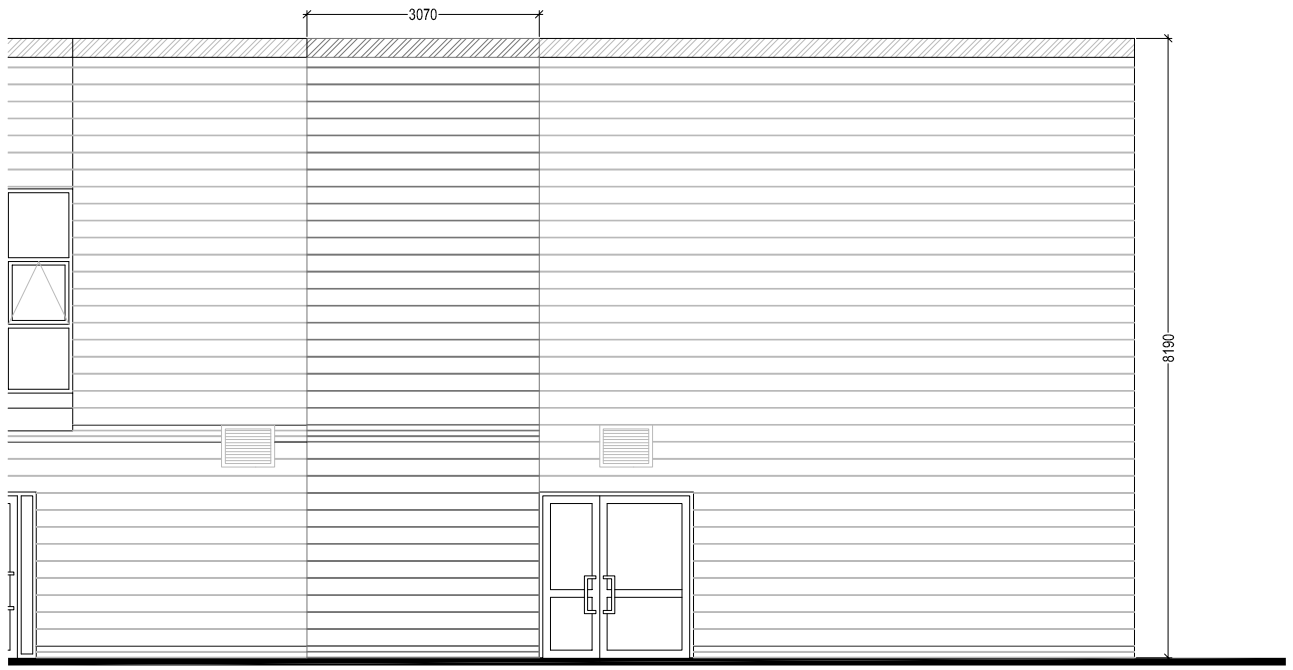

Elevation A

Scale 1:100 @A3

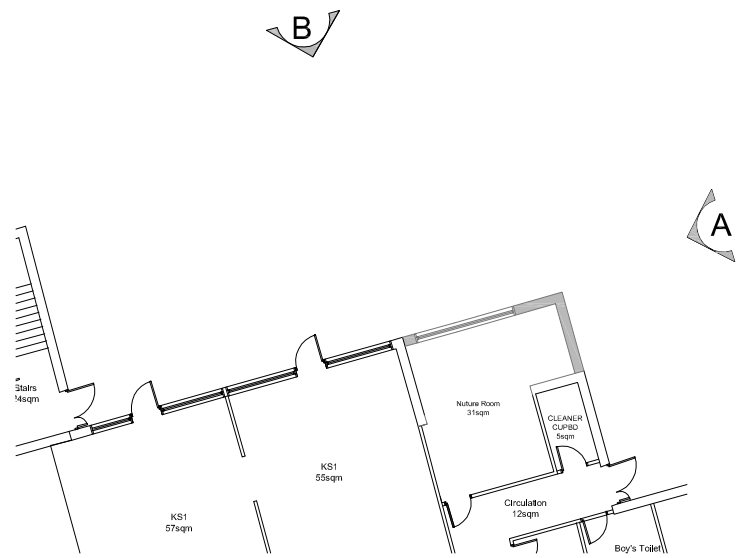

Elevation Location

NTS



Elevation B

Scale 1:100 @A3

rev	description	date	dr by	ap by
original by				
MW		16.01.14		

Building Consultancy

Aedas Building Consultancy Ltd
Colmore Plaza
20 Colmore Circus
Queensway, Birmingham
B4 6AT, United Kingdom

T +44(0)121 4561591
E birmingham@aedas.com
aedas.com/buildingconsultancy

client
The School Governors of Haveley Hey Community School, Benchill

project
School Extension

drawing
Proposed Elevations

project number	scale	
2013.01133.007	1:100	@A3

drawing number	rev	issue status
P06		Planning

This drawing is to be read in conjunction with all related drawings. All dimensions must be checked and verified on site before commencing any work or producing shop drawings. The originator should be notified immediately of any discrepancy.
This drawing is copyright and remains the property of Aedas.

The School Governors of Haveley Hey Community School, Benchill

School Extension

BC.MAN.2013.01133.007

0 0.51m 2m 5m

1:100