1 2 3m

DO NOT SCALE - USE FIGURED DIMENSIONS ONLY

OMBLER IWANOWSKI ARCHITECTS
12 HILTON STREET MANCHESTER M1 1JF
email@oiarchitects.co.uk 0161 236 6778
oiarchitects.co.uk oiarchitectshomes.co.uk

NOTES:

01 Facing brickwork in Flemish Bond.
02 Sandstone quoins.
03 Sandstone cornice
04 Plain sandstone or gritstone parapet capping.
05 Painted cast-iron rainwater pipe and hopper.
06 Painted steel fire escape stairs.
07 Concrete tile roof covering.
08 Plain sandstone string course.
09 Painted steel security grille.
10 Painted steel casement window in painted timber window frame.
11 Painted steel gates.
12 Brickwork boundary wall in English Garden Wall bond.
13 Sandstone or Gritstone saddleback wall capping (some areas replaced with concrete or brick on edge)

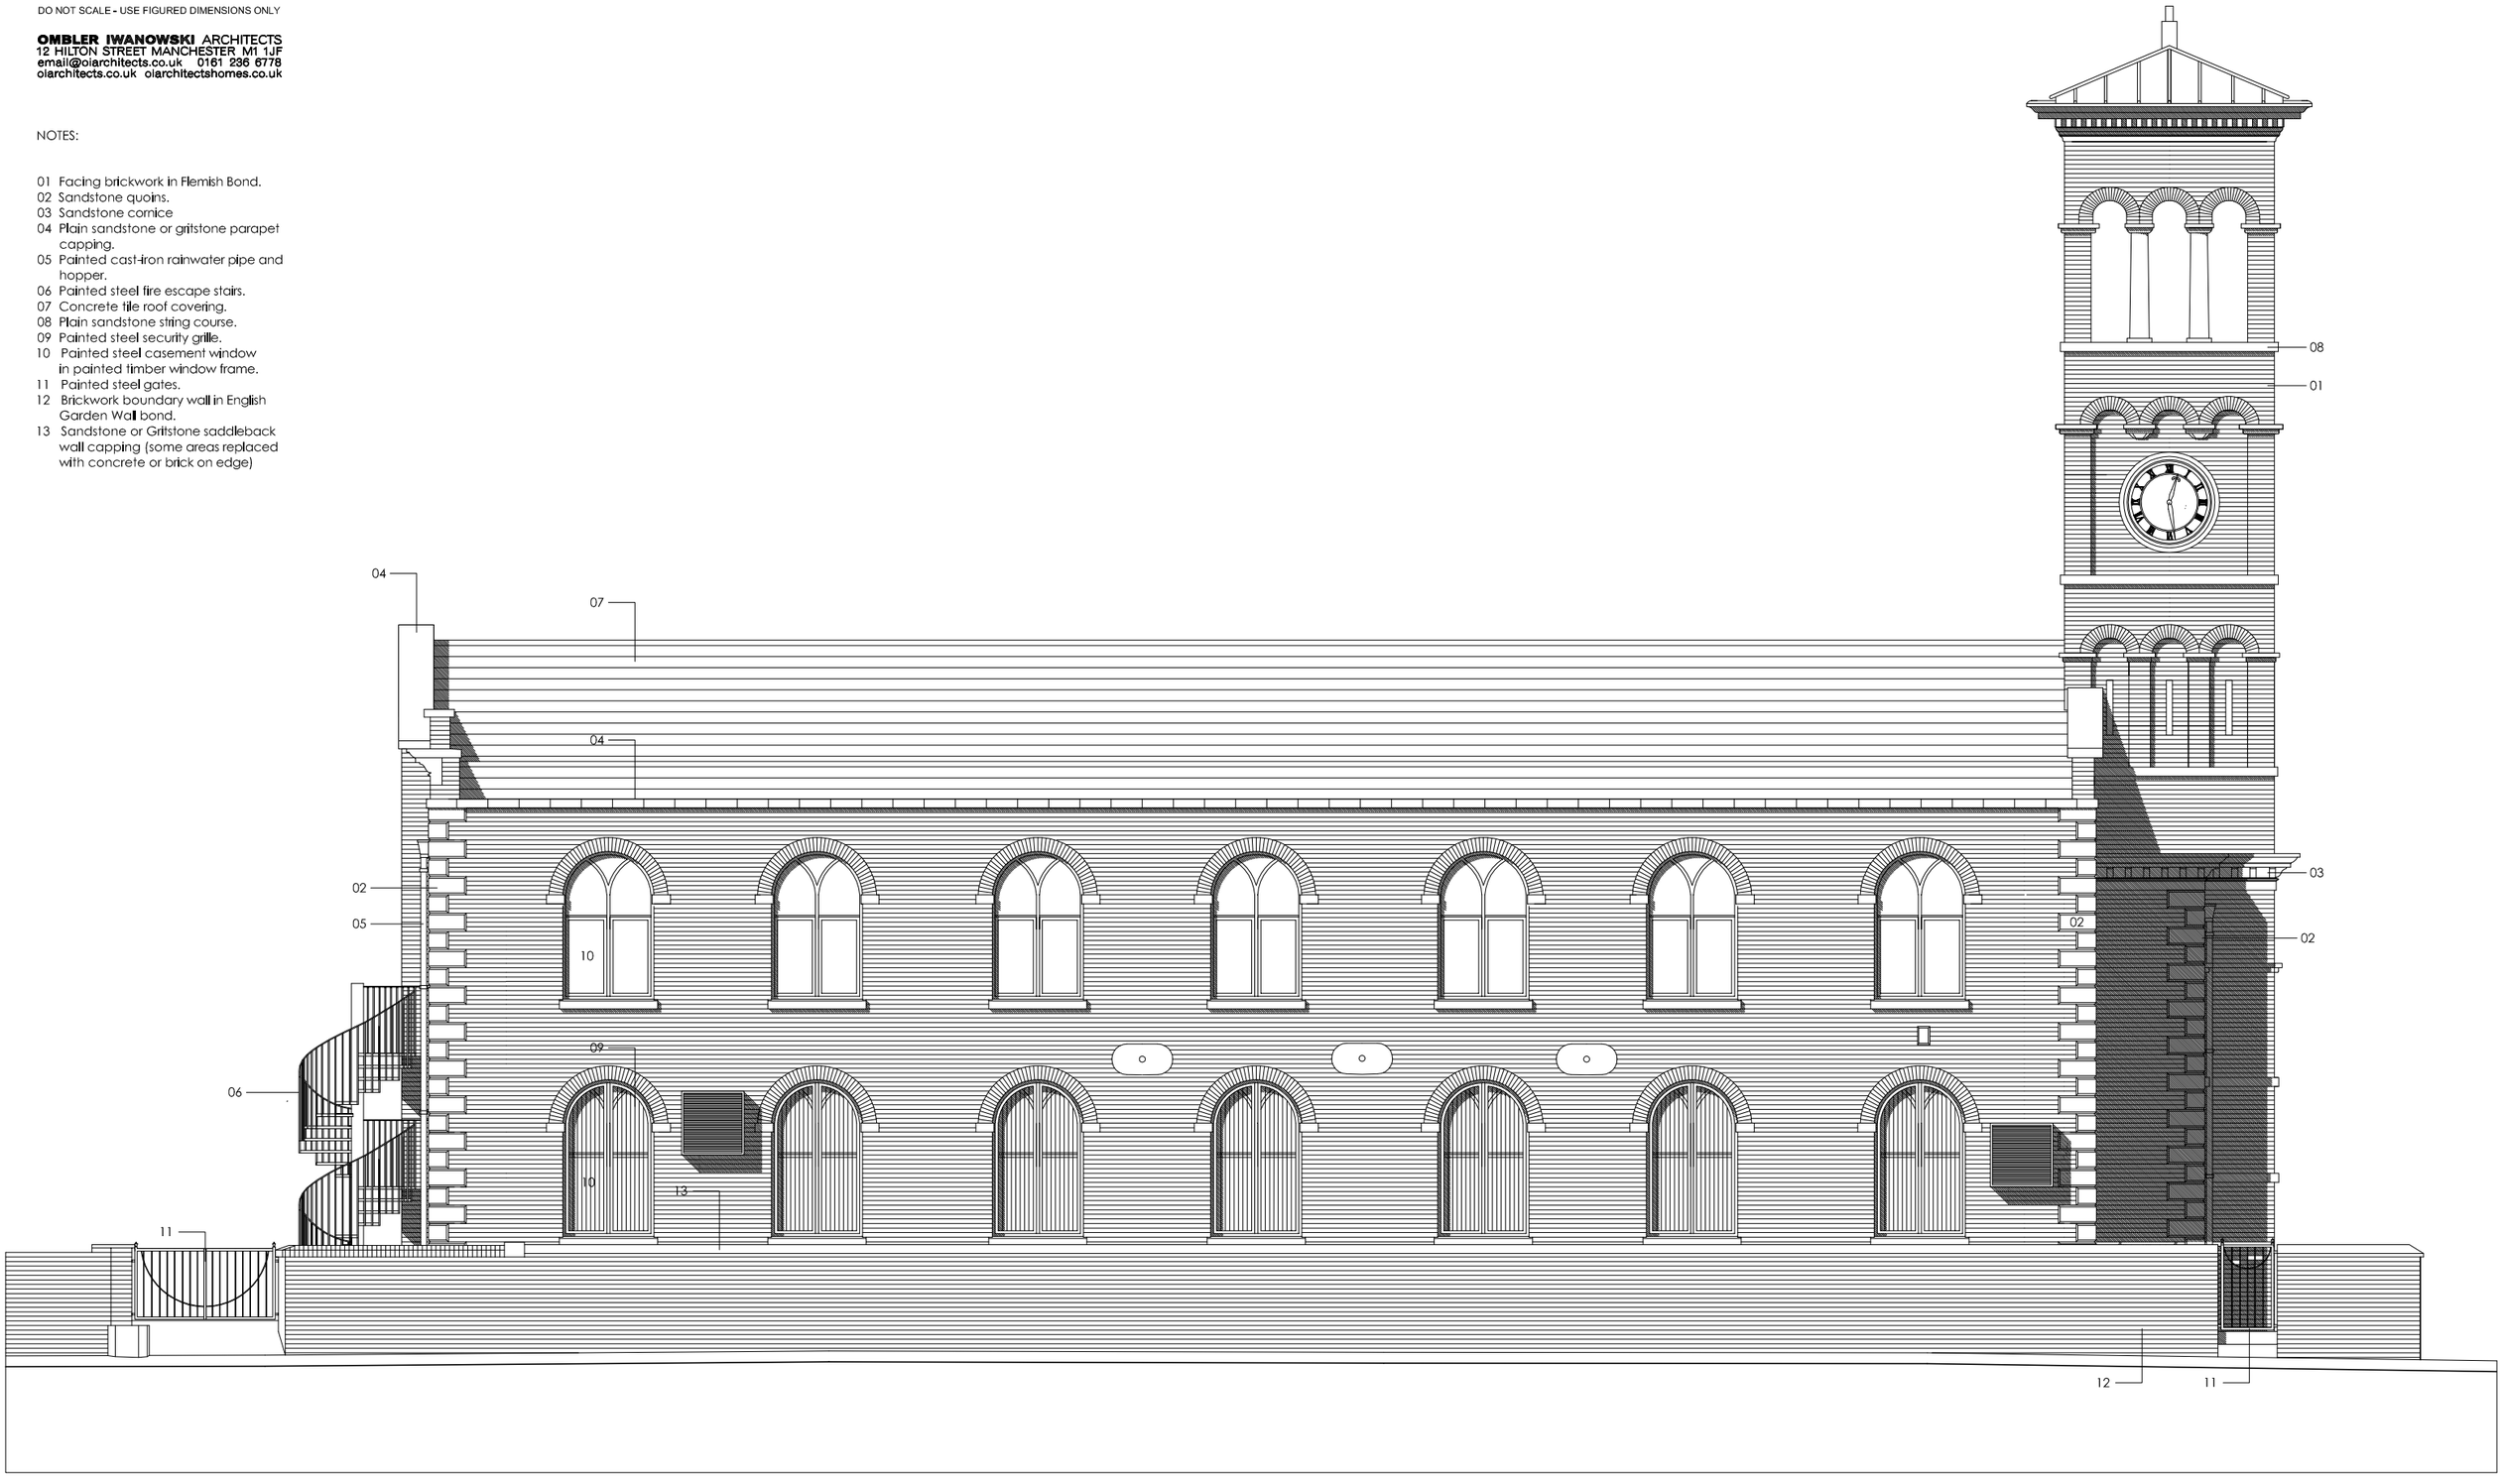

ST THOMAS CENTRE, ARDWICK

L(10)108 - NORTH ELEVATION AS EXISTING - SCALE 1:100 @ A3

OI