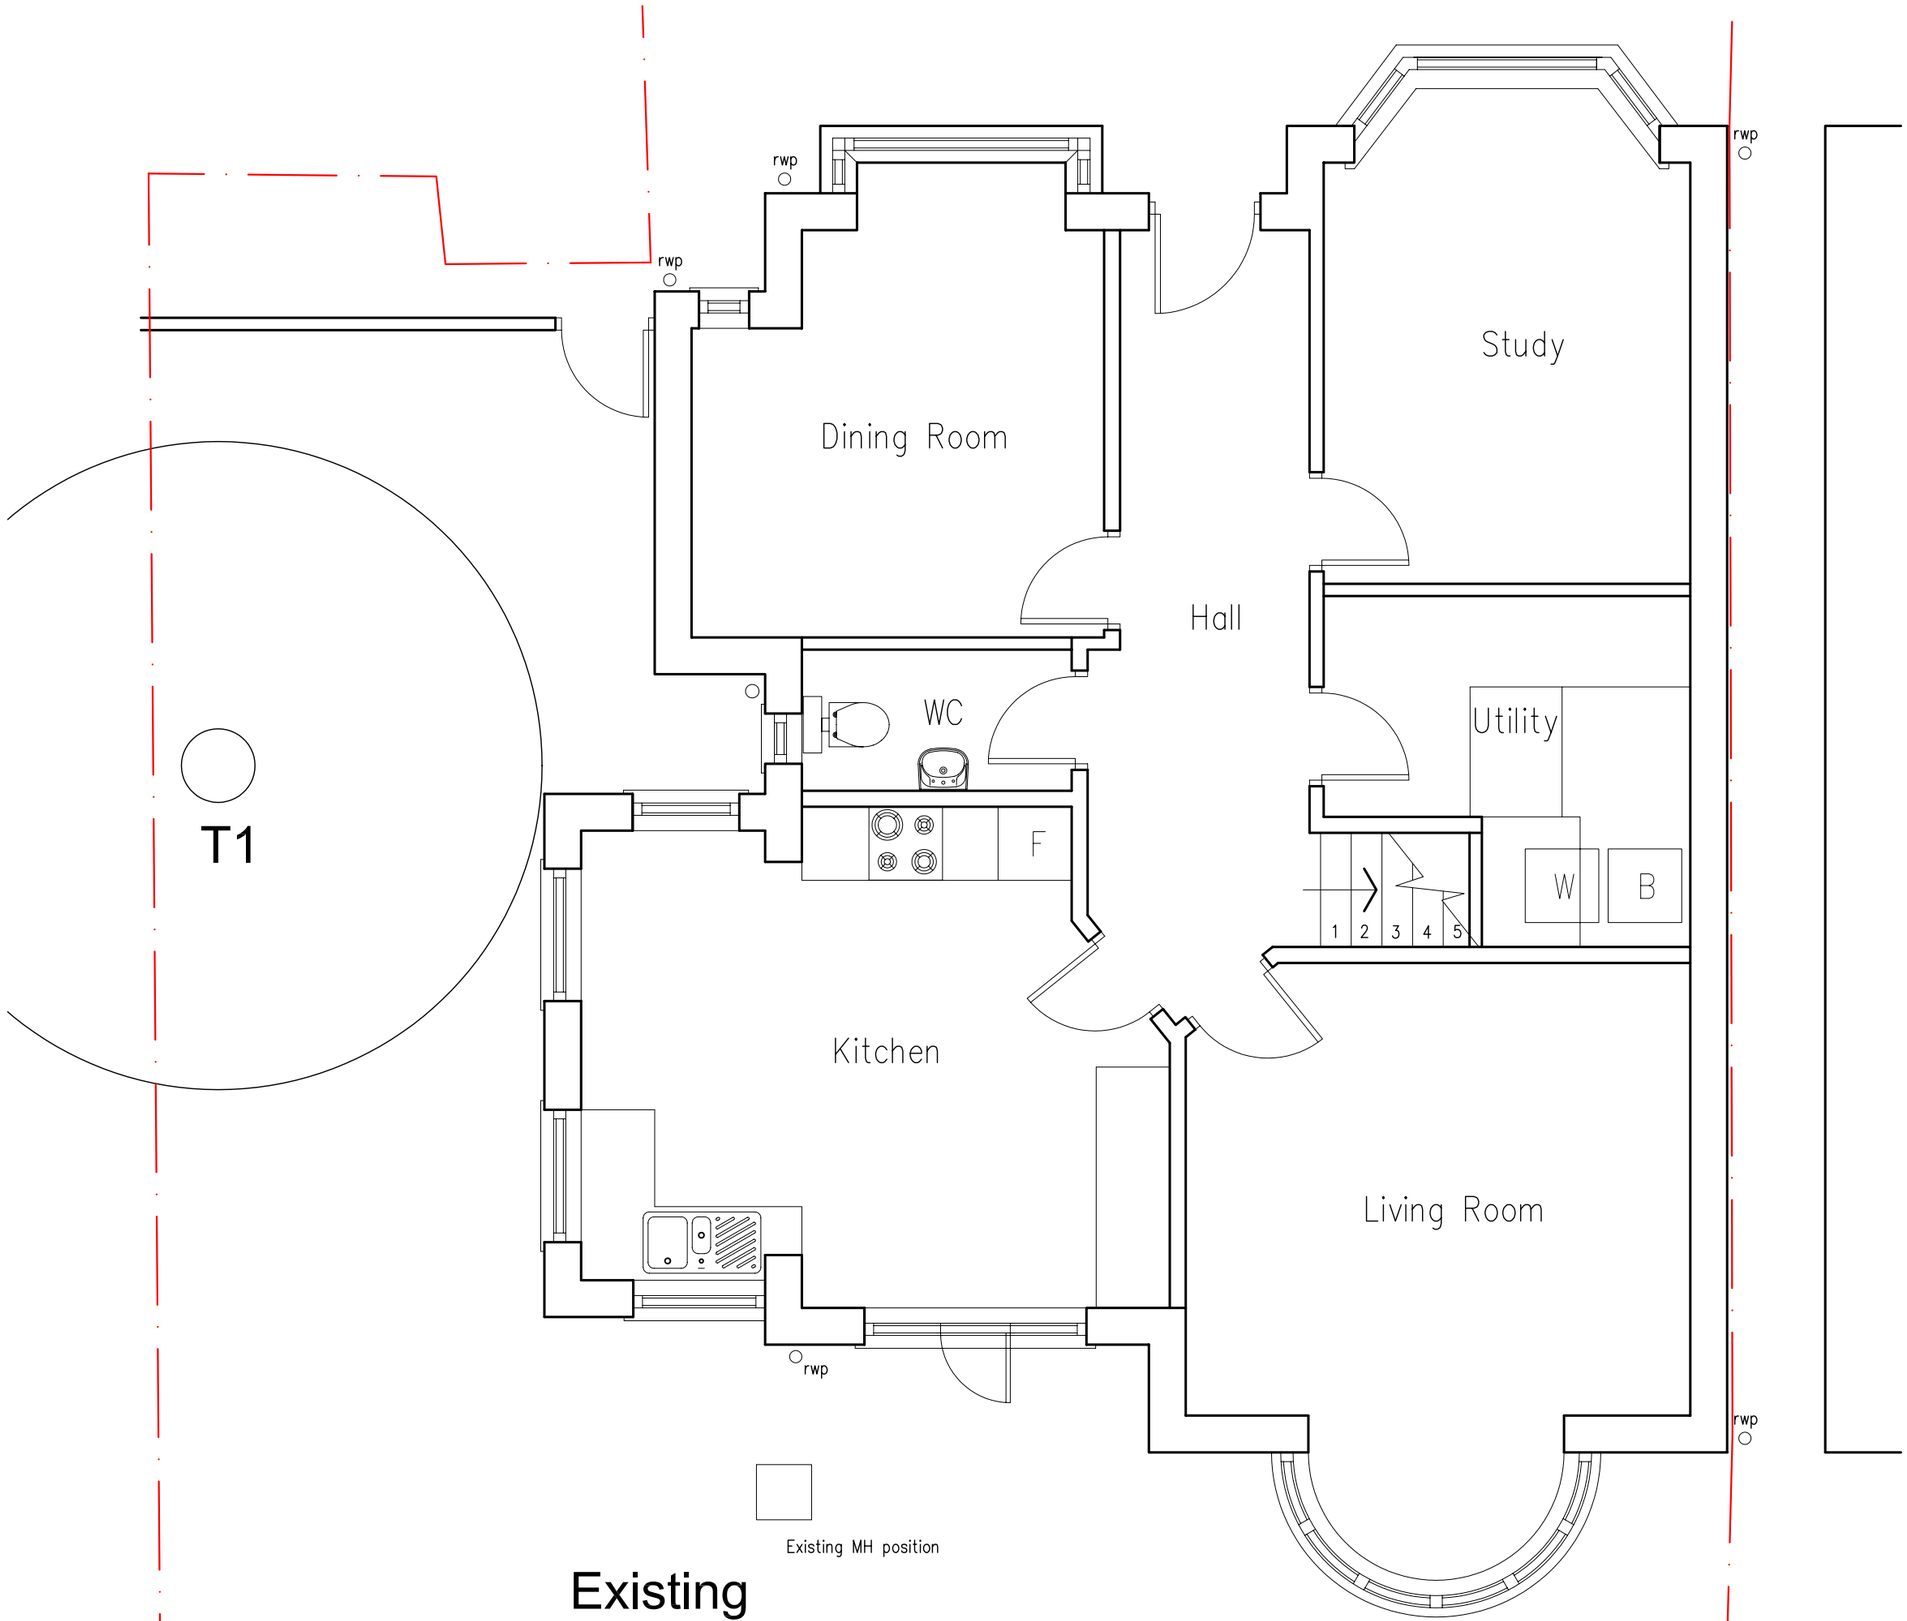


Existing Ground Floor

Igloo architecture


PROJECT: 6 Meridian Place, Manchester, M20 2QF

DRAWING: Existing Ground Floor Plan

DATE:	DRAWN BY:	CHECKED BY:
Dec 13		
SCALE:	DRAWING NO:	REV:
1/50@A3	P1087 / 02	

403 Chester Road
Woodford
Stockport
Cheshire
SK7 1QP

Tel 0161 439 1502

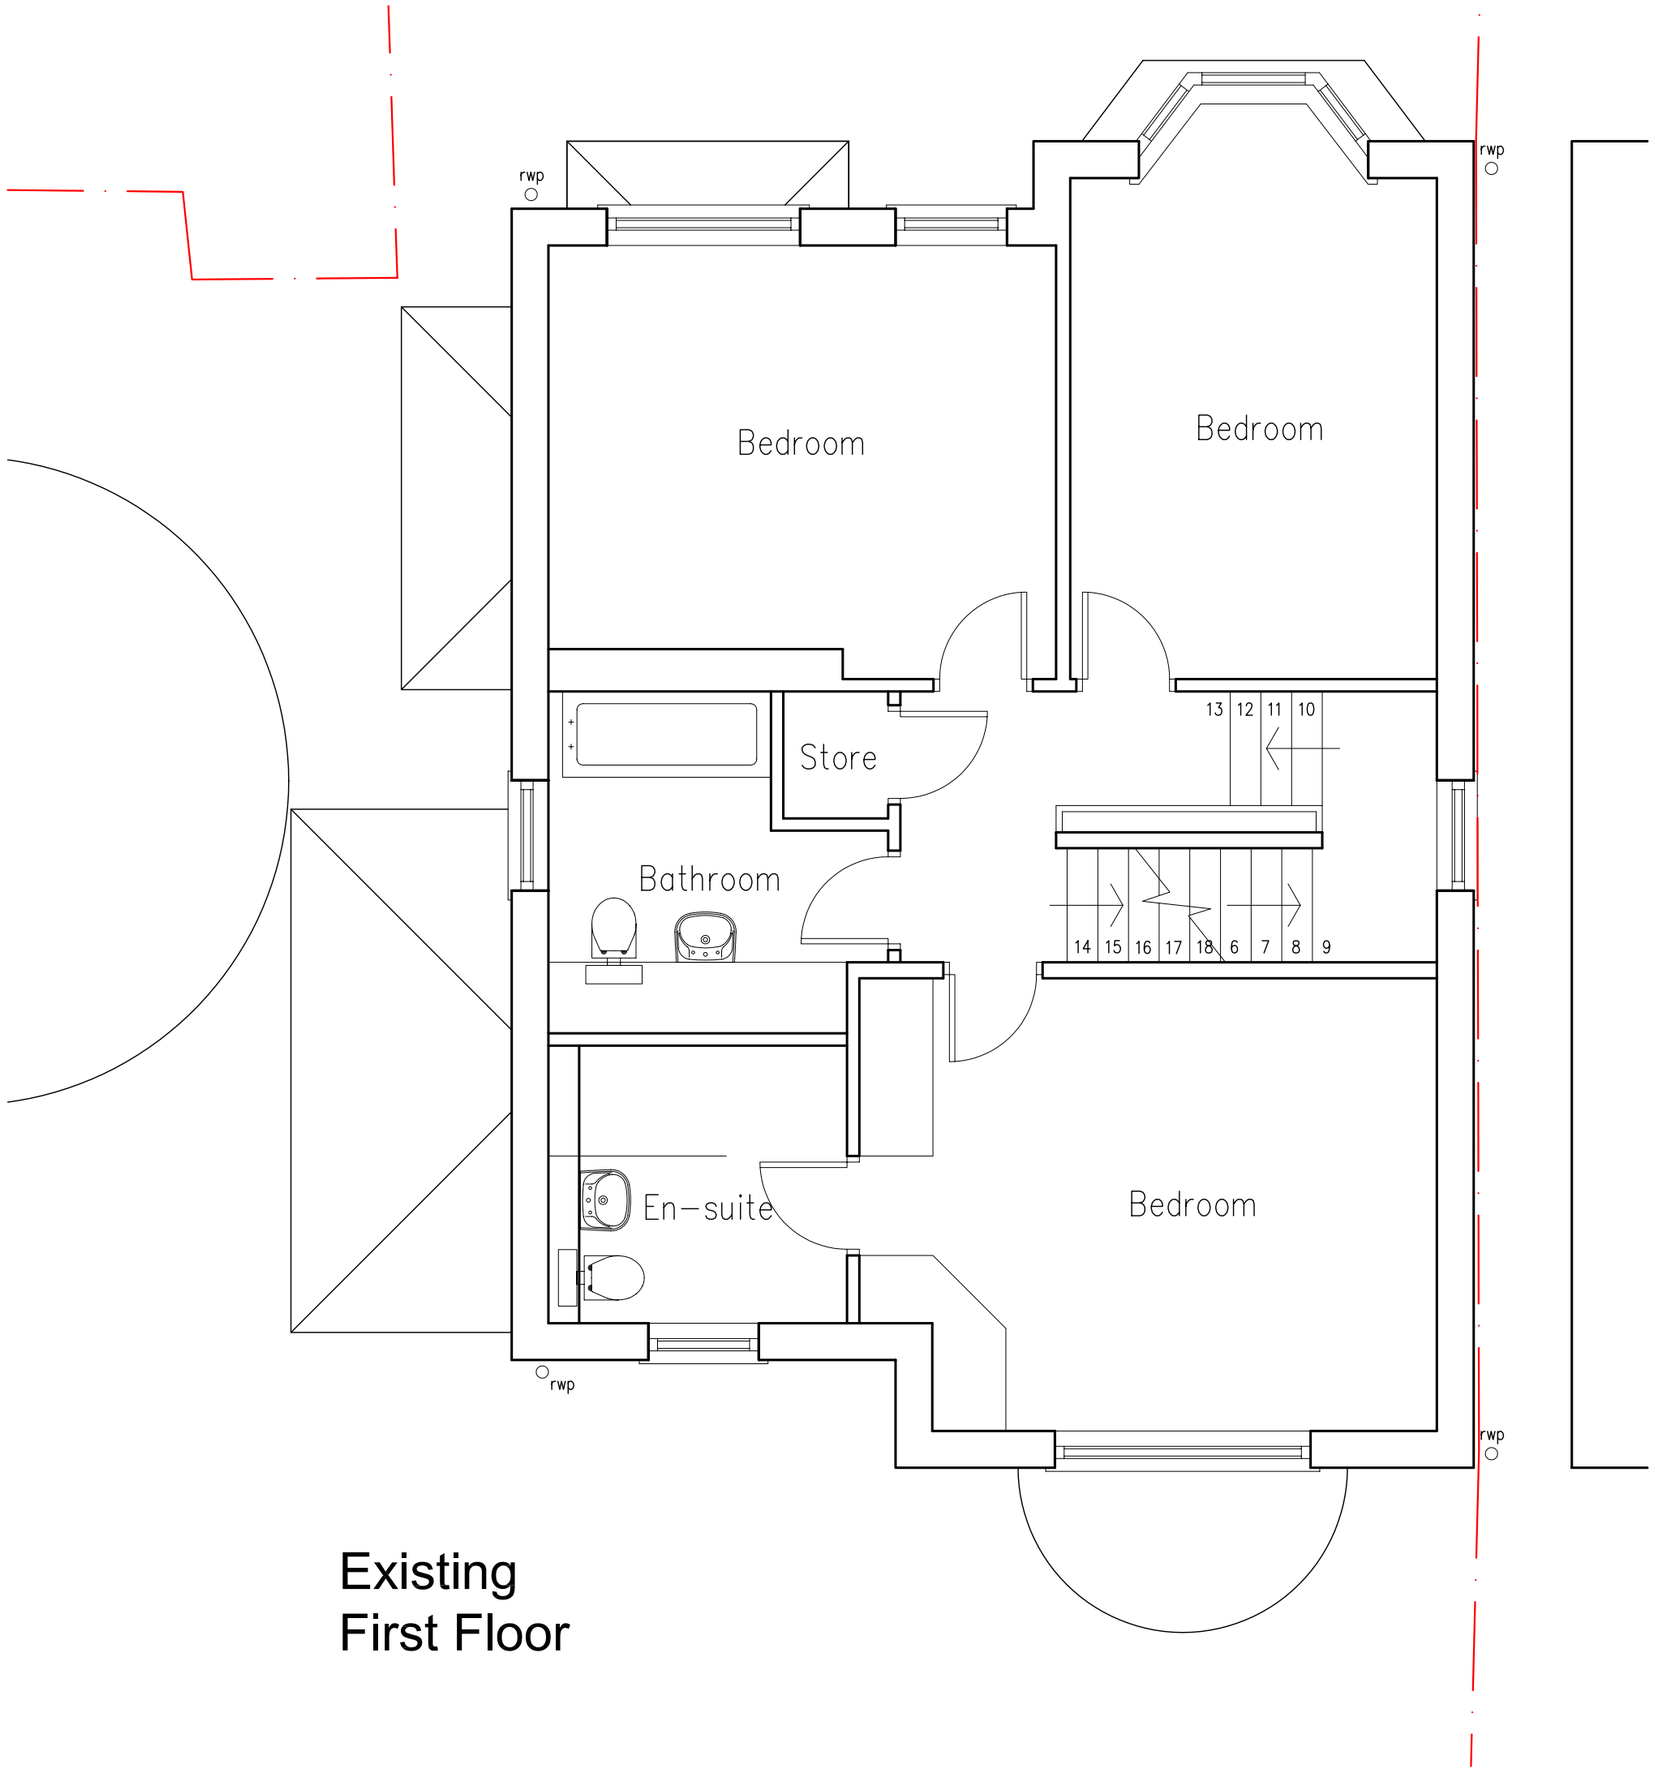

Existing
First Floor

Igloo architecture

PROJECT:
6 Meridian Place, Manchester, M20 2QF

DRAWING:
Existing First Floor Plan

DATE:	DRAWN BY:	CHECKED BY:
Dec 13		
SCALE:	DRAWING NO:	REV:
1/50@A3	P1087 / 03	

403 Chester Road
Woodford
Stockport
Cheshire
SK7 1QP

Tel 0161 439 1502




Existing
Rear Elevation



Existing
Side B Elevation



Existing
Front Elevation

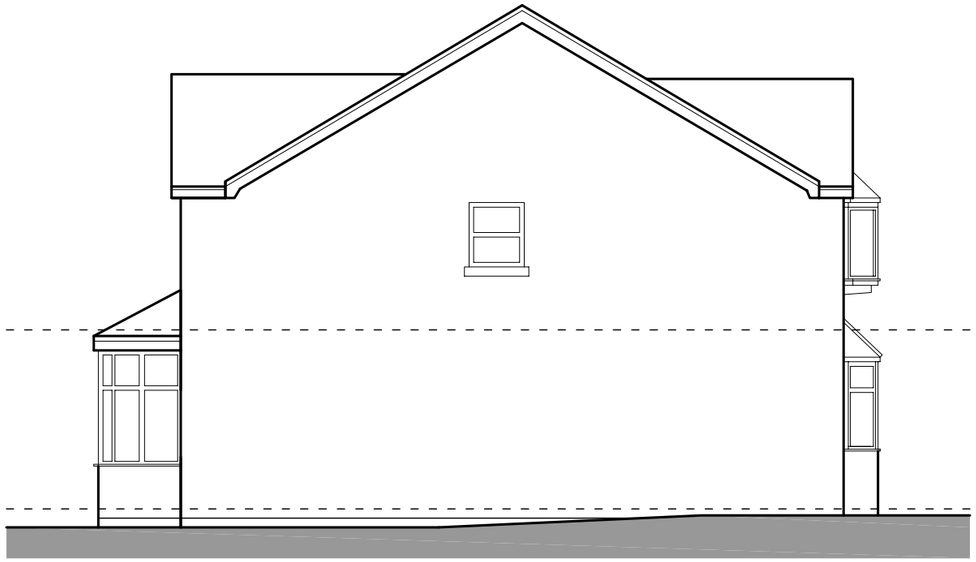

Existing
Side A Elevation

Igloo architecture

PROJECT:
6 Meridian Place, Manchester, M20 2QF

DRAWING:
Existing Elevations

DATE:	DRAWN BY:	CHECKED BY:
Dec 13		
SCALE:	DRAWING NO:	REV:
1/100@A3	P1087 / 04	

403 Chester Road
Woodford
Stockport
Cheshire
SK7 1QP

Tel 0161 439 1502

T2

New beech tree

Refuse Store

1200 approx

T1

Existing beech tree to be removed

rwp

rwp

Bedroom

Study

rwp

Hall

New gulley

ex svp

WC

Porch/Store

Utility

step

F/F

W

B

1 2 3 4 5

Kitchen

Dining area

Living Room

rwp

Existing MH position

Proposed Ground Floor

Rev A 3rd Feb 2014	T2 new beech tree added

Igloo architecture

PROJECT: 6 Meridian Place, Manchester, M20 2QF

DRAWING: Proposed Ground Floor Plan

DATE:	DRAWN BY:	CHECKED BY:
Dec 13		
SCALE: 1/50@A3	DRAWING NO: P1087 / 05	REV: A

403 Chester Road
Woodford
Stockport
Cheshire
SK7 1QP

Tel 0161 439 1502

T2

New beech tree

T1

eech
e removed

Bedroom

Bathroom

Bedroom

Bedroom

13 12 11 10

14 15 16 17 18 6 7 8 9

storage cupboards

Bedroom

En-suite

Bedroom

rwp

rwp

rwp

rwp

Proposed First Floor

Rev A 3rd Feb 2014	T2 new beech tree added

Igloo architecture

PROJECT:
6 Meridian Place, Manchester, M20 2QF

DRAWING:
Proposed First Floor Plan


DATE:	DRAWN BY:	CHECKED BY:
Dec 13		
SCALE:	DRAWING NO:	REV:
1/50@A3	P1087 / 06	A

403 Chester Road
Woodford
Stockport
Cheshire
SK7 1QP

Tel 0161 439 1502




Proposed
Rear Elevation

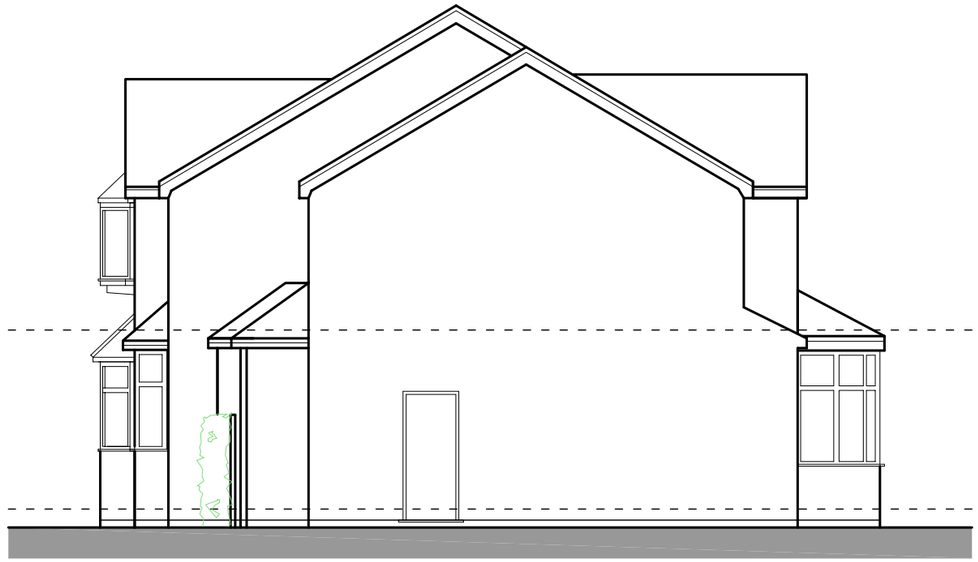

Proposed
Side B Elevation



Proposed
Front Elevation

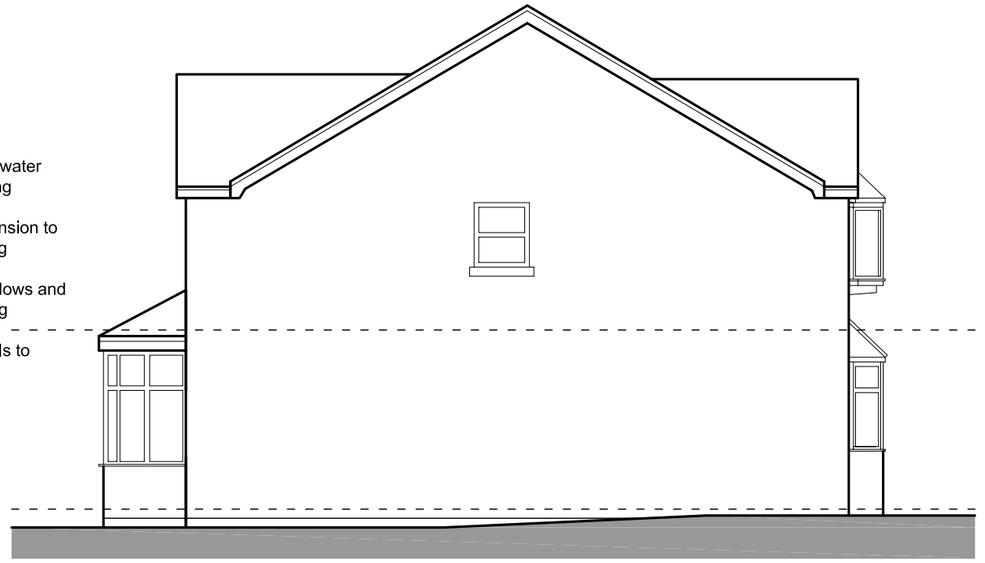

Proposed
Side A Elevation

Igloo Architecture

PROJECT:
6 Meridian Place, Manchester, M20 2QF

DRAWING:
Proposed Elevations

DATE:	DRAWN BY:	CHECKED BY:
Dec 13		
SCALE:	DRAWING NO:	REV:
1/100@A3	P1087 / 07	

403 Chester Road
Woodford
Stockport
Cheshire
SK7 1QP

Tel 0161 439 1502



View of Existing Rear Elevation



View of Existing Rear Garden



View of Front Elevation

Images of Existing Site

Igloo architecture


PROJECT:
6 Meridian Place, Manchester, M20 2QF

DRAWING:
Images of Existing Site

DATE:	DRAWN BY:	CHECKED BY:
Dec 13		
SCALE:	DRAWING NO:	REV:
N.T.S.@A3	P1087 / 08	

403 Chester Road
Woodford
Stockport
Cheshire
SK7 1QP

Tel 0161 439 1502

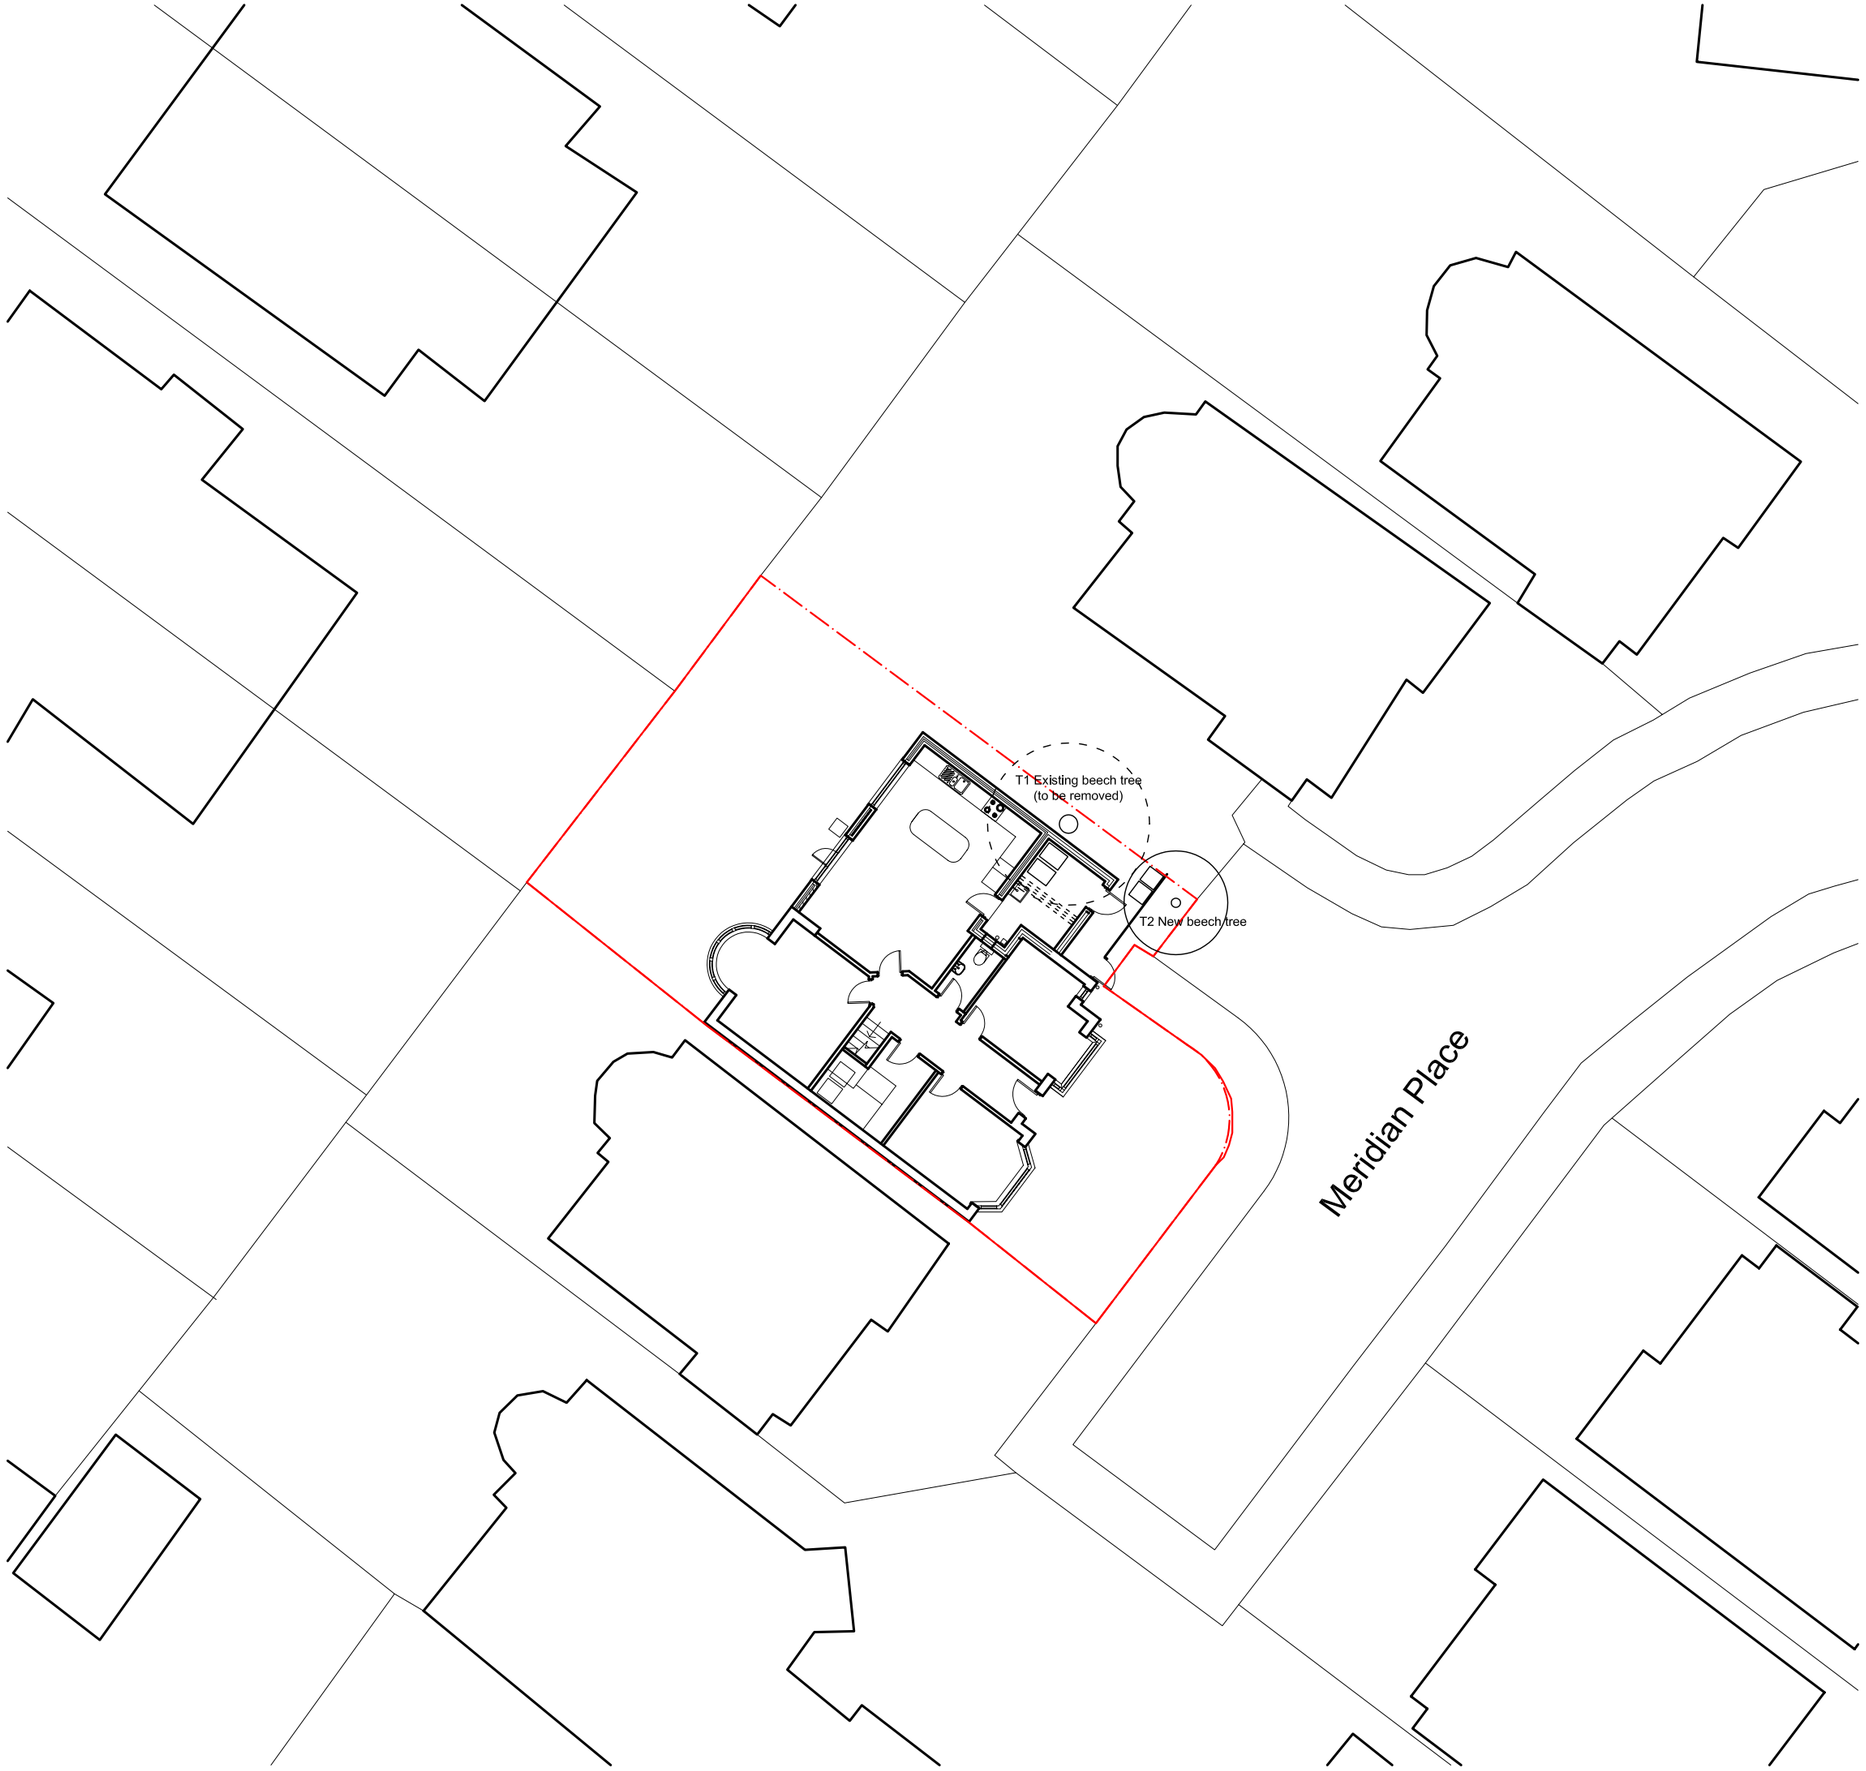

North

Rev A 3rd Feb 2014	T2 new beech tree added

Igloo architecture

PROJECT:
6 Meridian Place, Manchester, M20 2QF

DRAWING:
Proposed Site Layout

DATE: Jan 14	DRAWN BY:	CHECKED BY:
SCALE: 1/200@A3	DRAWING NO: P1087 / 09	REV: A

403 Chester Road
Woodford
Stockport
Cheshire
SK7 1QP

Tel 0161 439 1502