137 College Road

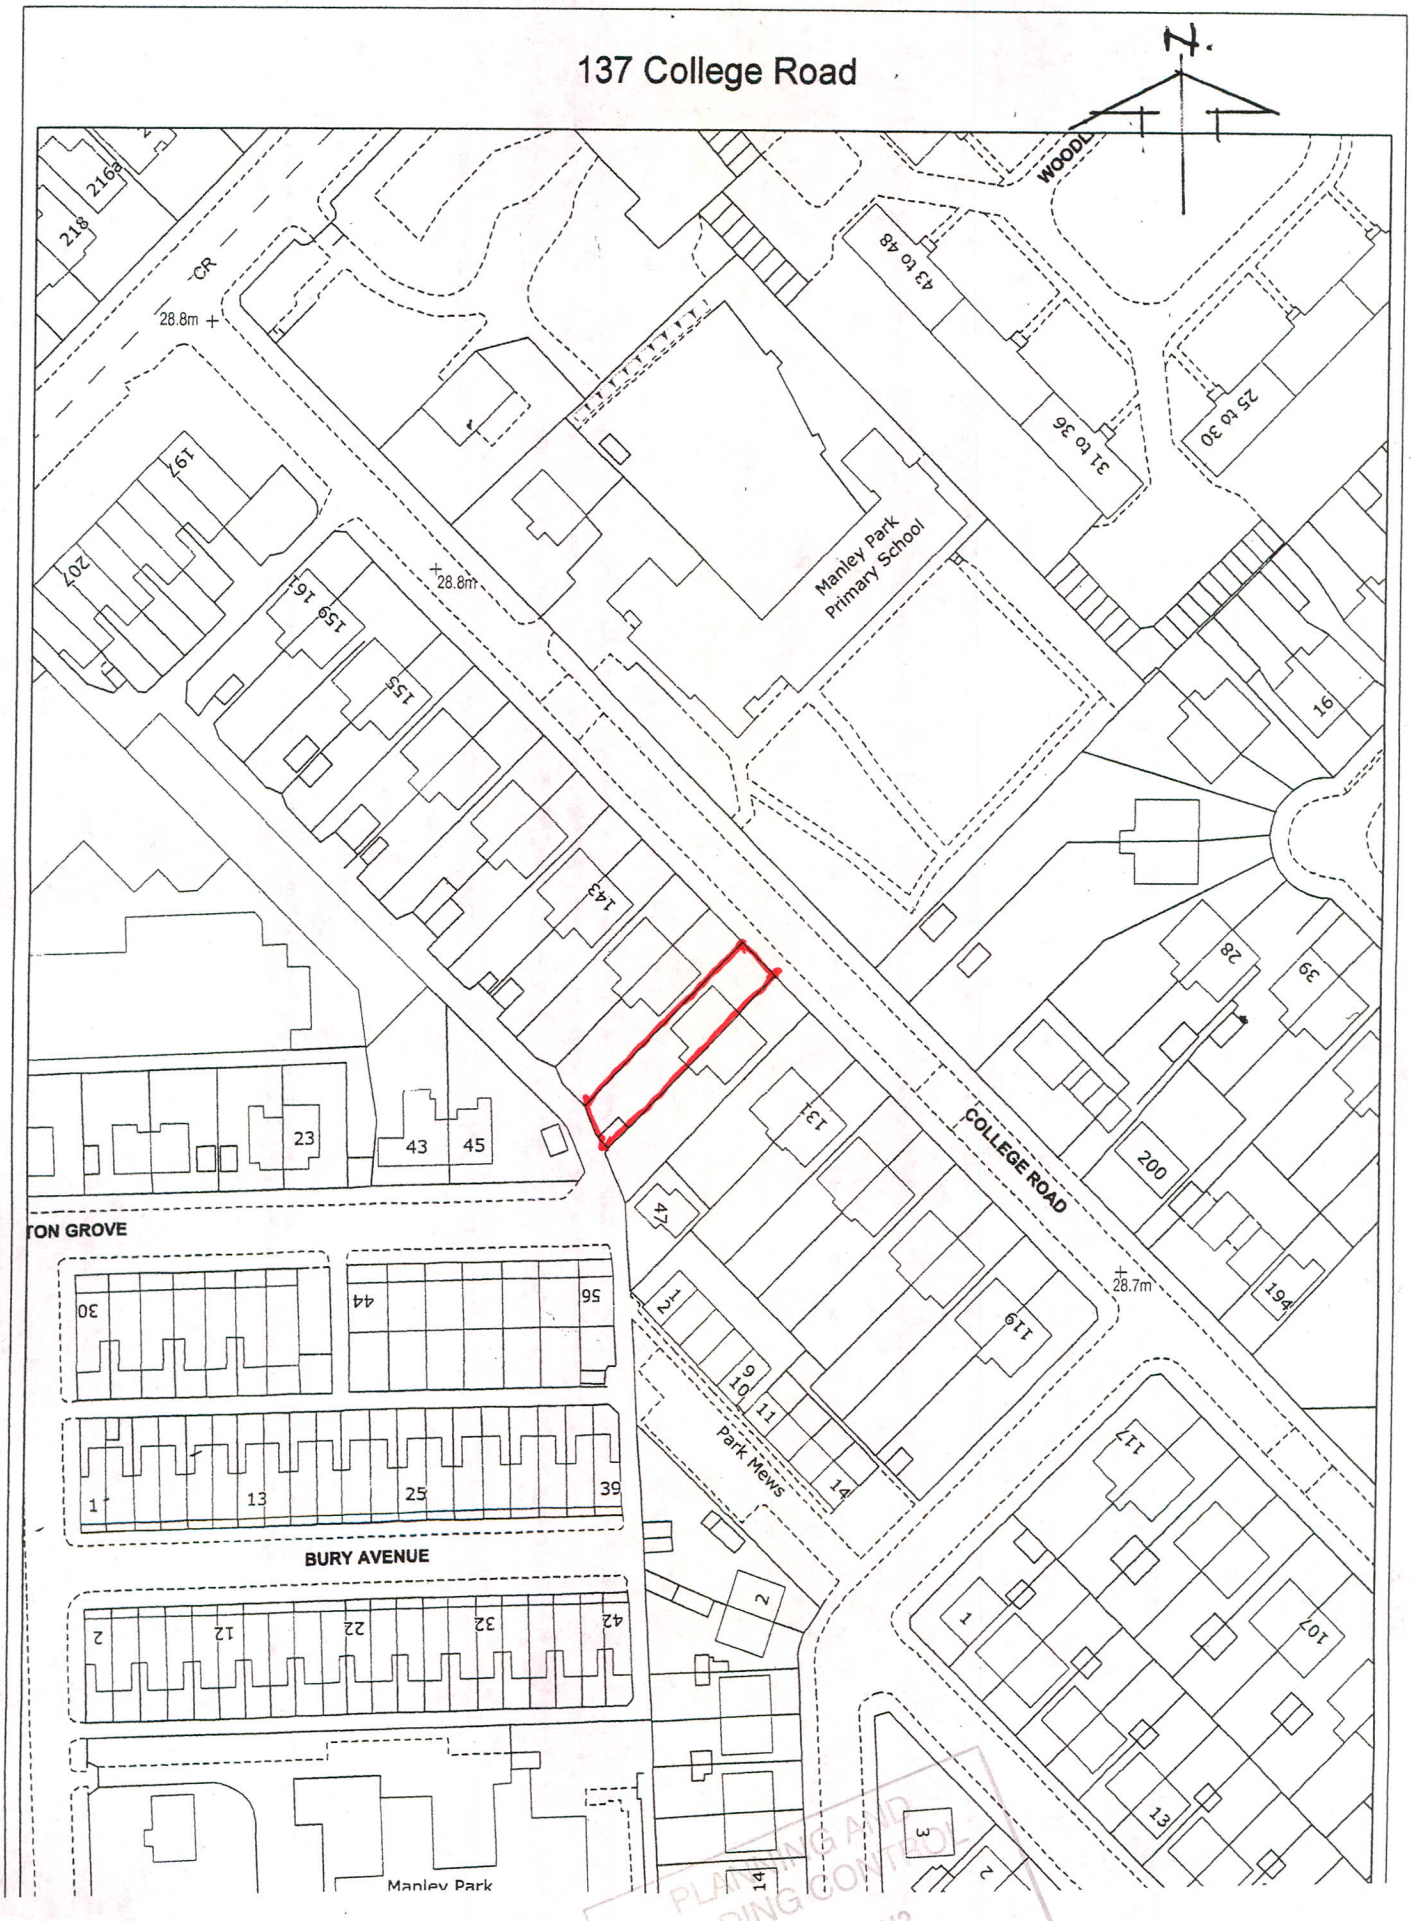

PLANNING AND BUILDING CONTROL
20 DEC 2013

BLOCK PLAN

Scale 1:1250