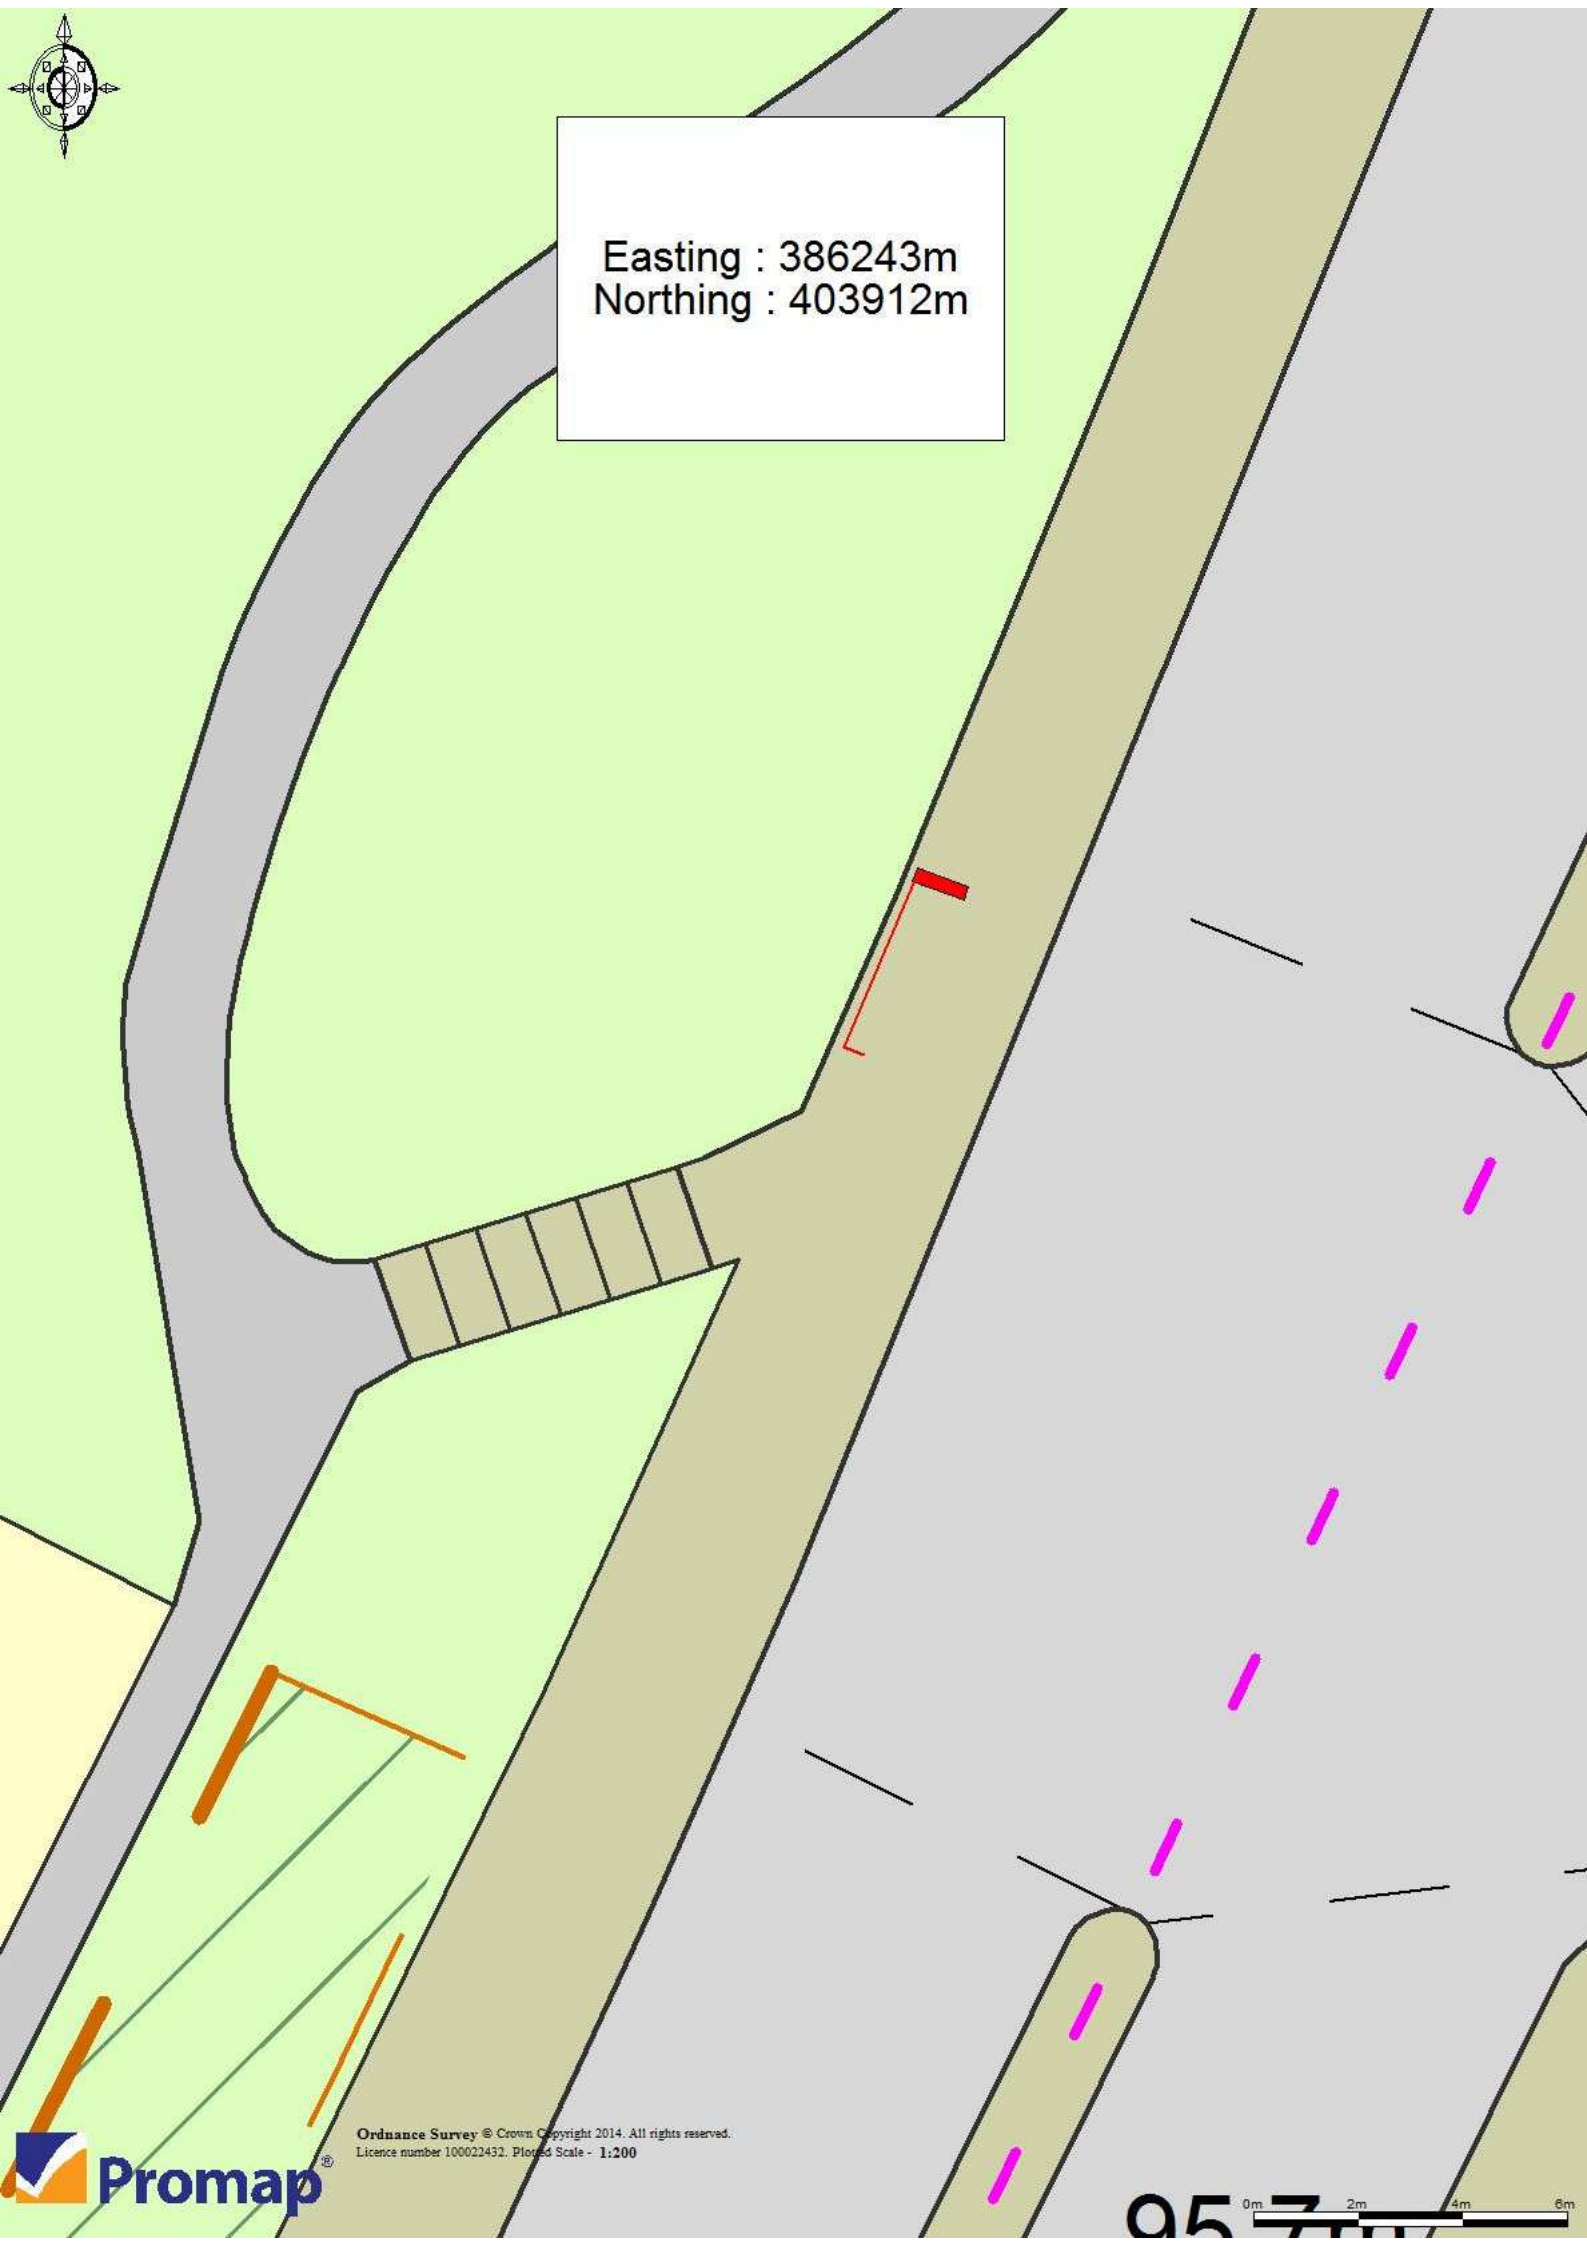

Easting : 386243m
Northing : 403912m
Ordnance Survey © Crown Copyright 2014. All rights reserved.
Licence number 100022432. Plotted Scale - 1:200
Promap®
0m
2m
4m
6m


Easting : 386243m
Northing : 403912m
St Paul's Church
Hall
Library and Learning Ce
TCB
LB
PO
Bank
95.7m
BOSSALL AVENUE
BRANSBY AVENUE
ALKER ROAD
1184
1182
1180
1178
1176
1170
1166
1164
1162
1160
1158
1152
1150
1140
1136
1124
1337
1329
1317
1305
Ordnance Survey © Crown Copyright 2014. All rights reserved.
Licence number 100021932. Plotted Scale - 1:1250
Promap®
0m
10m
20m
30m


Corona