
THIS DRAWING AND CAD DATA THEREIN IS PROTECTED BY COPYRIGHT
AND MUST NOT BE COPIED OR REPRODUCED
WITHOUT THE WRITTEN CONSENT OF
DLG ARCHITECTS
©
NO DIMENSIONS ARE TO BE SCALED FROM THIS DRAWING.
USE FIGURED DIMENSIONS ONLY.
ALL DIMENSIONS AND SIZES ARE TO BE CHECKED ON SITE
AND ANY DISCREPANCIES REPORTED TO THE ARCHITECT
PRIOR TO INITIATION OF ANY WORKS.

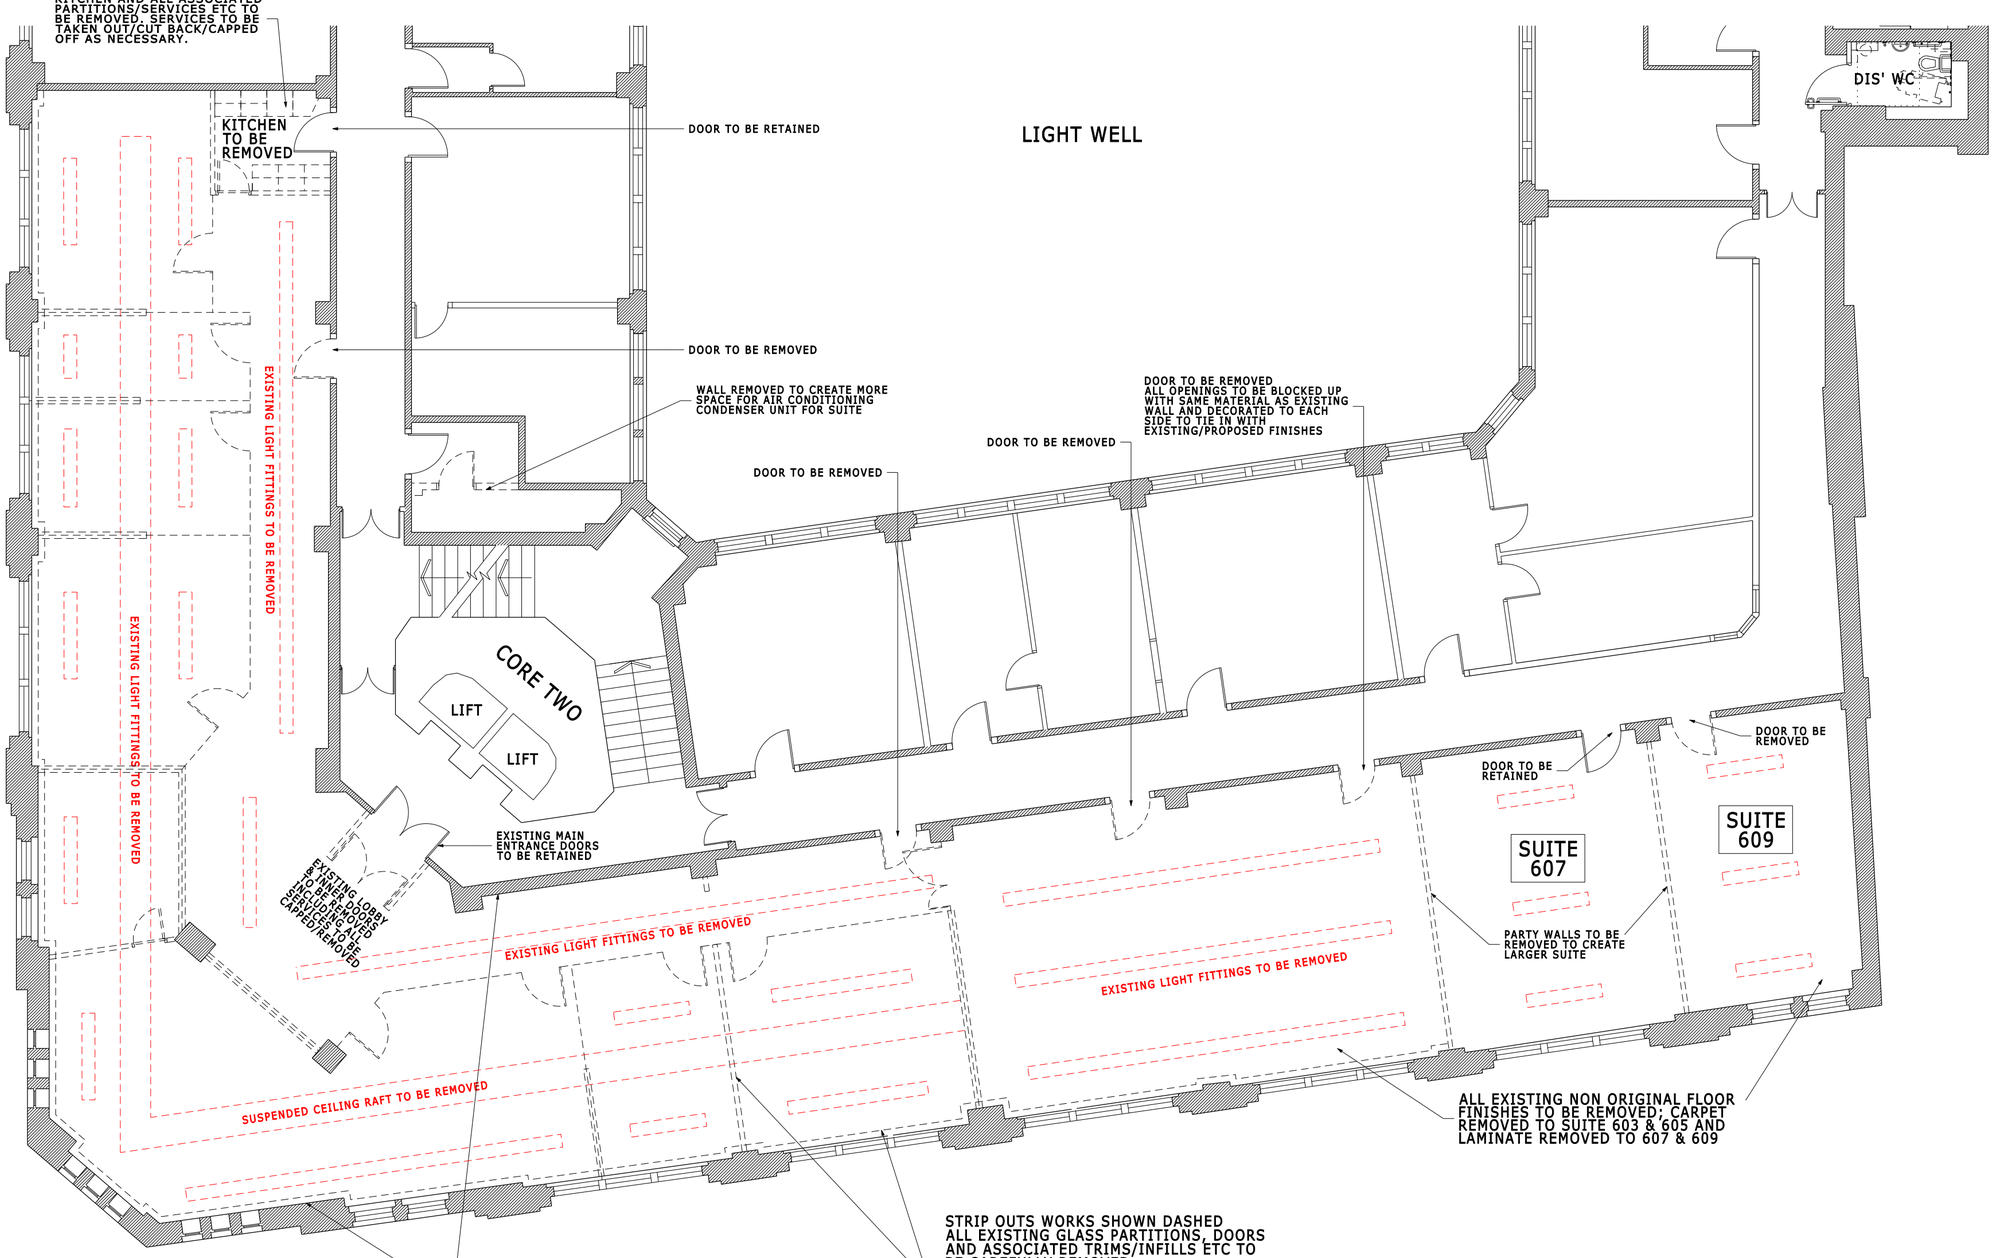

SIXTH FLOOR
PROPOSED STRIP OUT PLAN

REV	DESCRIPTION	INITIALS/ DATE
A.	LISTED BUILDING APPLICATION SUBMITTED	ALS 03.10.13

Job Name
WARNER Est HOLDINGS Plc
6th FLOOR
SUNLIGHT HOUSE
MANCHESTER

Drawing Title
PROPOSED
STRIP OUT PLAN
SUITES 603 & 605, 607 & 609

Status
LISTED BUILDING CONSENT

Date	Sheet By	Scale @ Size
26/9/2013	als	1:100@A2

Job Number	Code	Drawing Number	Rev
3916	PL	102	A

DLG Architects LLP
One Brewery Wharf
Waterloo Street
Leeds LS10 1GX

t +44(0)113 2471 222
f +44(0)113 2204 520
leeds@dlgarchitects.com

dlgarchitects.com

dlg architects