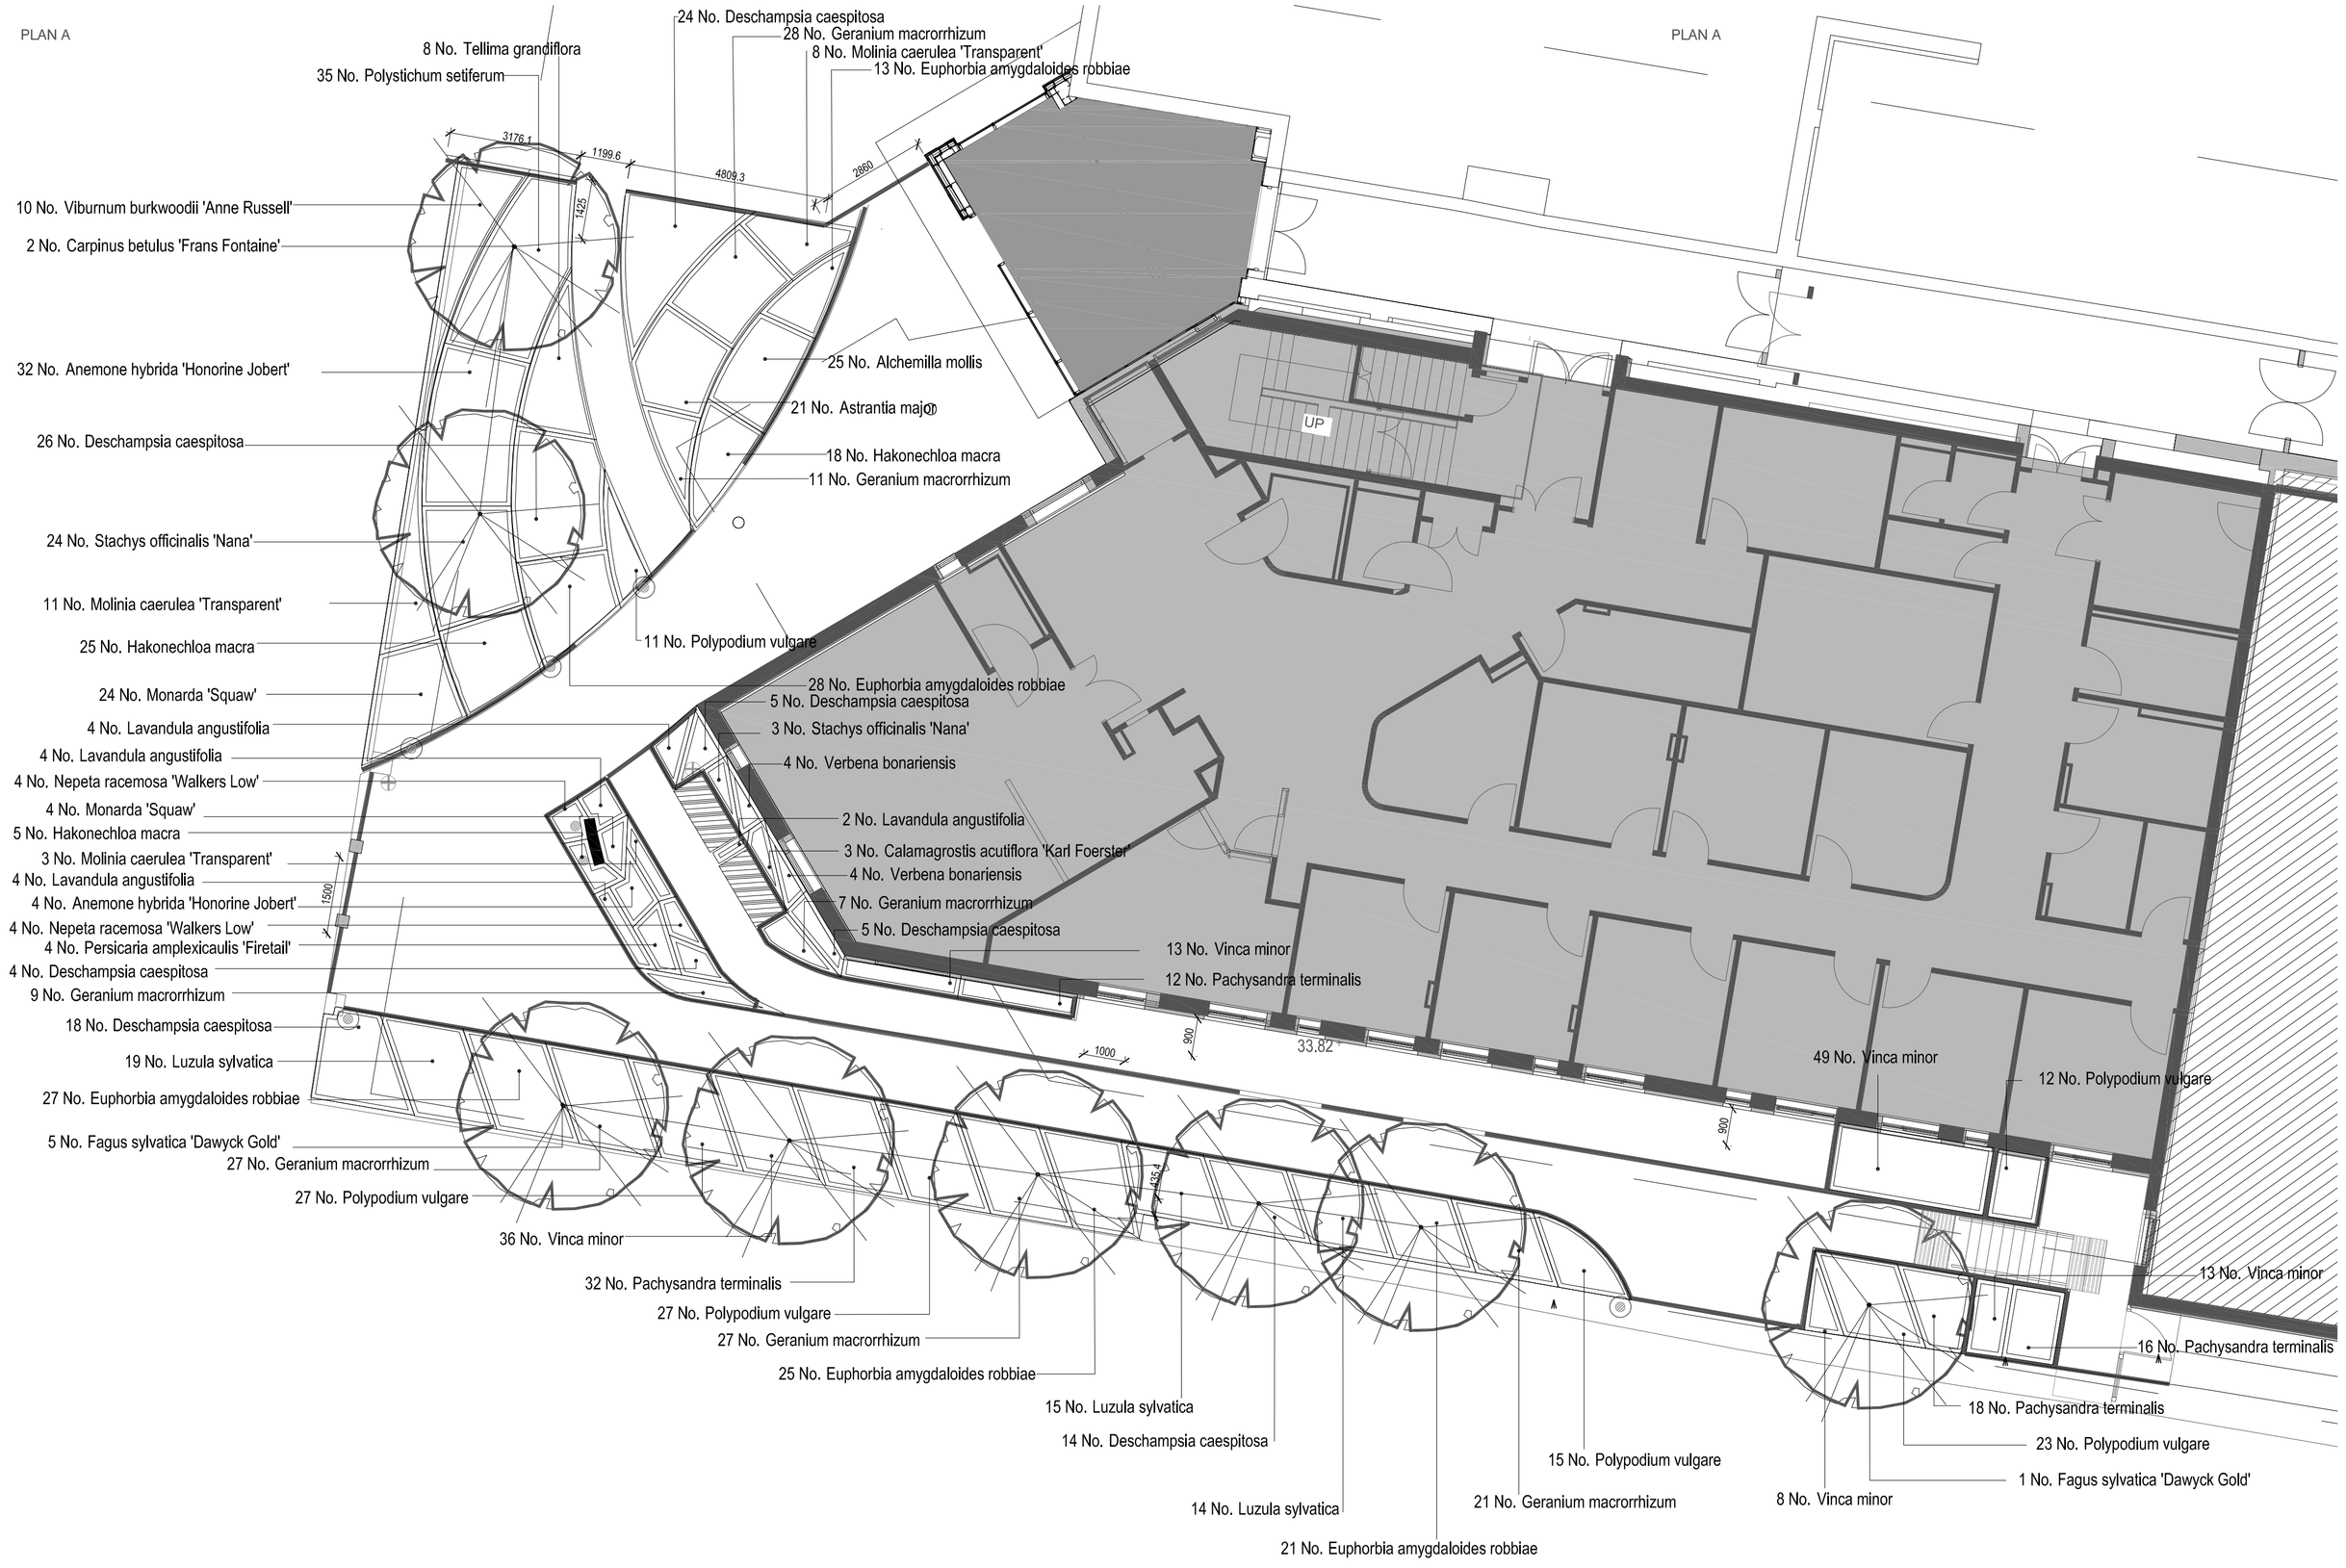

Christie NHS Trust New YOU Planting Schedule

Trees

Number	Species	Girth	Height	Specification	Density
2 No.	Carpinus betulus 'Frans Fontaine'	25-30cm	550-600cm	RB :Clear Stem min. 200	Counted
6 No.	Fagus sylvatica 'Dawyck Gold'	25-30cm	min. 450cm	RB :5 brks :Clear Stem 150-175	Counted

Shrubs

Number	Species	Height	Pot Size	Density
14 No.	Lavandula angustifolia	10-20cm	2L	4/m²
78 No.	Pachysandra terminalis		1L	7/m²
19 No.	Viburnum burkwoodii 'Anne Russell'	30-40cm	3L	2/m²
119 No.	Vinca minor		1L	8/m²

Herbaceous

Number	Species	Pot Size	Density
25 No.	Alchemilla mollis	2L	6/m²
36 No.	Anemone hybrida 'Honorine Jobert'	2L	4/m²
21 No.	Astrantia major	2L	5/m²
14 No.	Deschampsia cespitosa	2L	5/m²
114 No.	Euphorbia amygdaloides robbiae	1-1.5L	6/m²
130 No.	Geranium macrorrhizum	1-1.5L	6/m²
50 No.	Monarda 'Squaw'	2L	5/m²
15 No.	Nepeta racemosa 'Walkers Low'	2L	5/m²
19 No.	Persicaria amplexicaulis 'Firetail'	2L	4/m²
27 No.	Stachys officinalis 'Nana'	2L	4/m²
15 No.	Tellima grandiflora	2L	2/m²
8 No.	Verbena bonariensis	2L	5/m²

Ferns

Number	Species	Pot Size	Density
115 No.	Polypodium vulgare	1-1.5L	6/m²
48 No.	Polystichum setiferum	2L	4/m²

Grasses

Number	Species	Pot Size	Density
20 No.	Calamagrostis acutiflora 'Karl Foerster'	2L	4/m²
146 No.	Deschampsia caespitosa	2L	4/m²
79 No.	Hakonechloa macra	1-1.5L	6/m²
48 No.	Luzula sylvatica	2L	4/m²
38 No.	Molinia caerulea 'Transparent'	2L	3/m²

NOTES:

1) UNDER NO CIRCUMSTANCES SHOULD DIMENSIONS BE SCALED FROM THIS DRAWING "IF IN DOUBT ASK"

2) THIS DRAWING IS TO BE READ IN CONJUNCTION WITH ALL OTHER RELEVANT DRAWINGS, ANY DISCREPANCIES, ERRORS OR OMISSIONS TO BE BROUGHT TO THE ATTENTION OF TAYLOR YOUNG.

3) ALL DIMENSIONS TO BE CHECKED BEFORE COMMENCEMENT

4) THIS DRAWING IS THE PROPERTY OF TAYLOR YOUNG AND MUST NOT BE COPIED OR REPRODUCED EITHER IN WHOLE OR IN PART WITHOUT WRITTEN PERMISSION

drawing orIginated by: JHK — date: 29/08/12

revisions	drawn/reviewed	date
REV A Planting beds amended to match updated drawing	JE/	10/09/12
REV B Planting beds to courtyards amended to match updated drawing	BM/	13/09/12
REV C Planting beds amended to match updated drawing showing new entrance at Palatine Road.	BM/	14/10/13

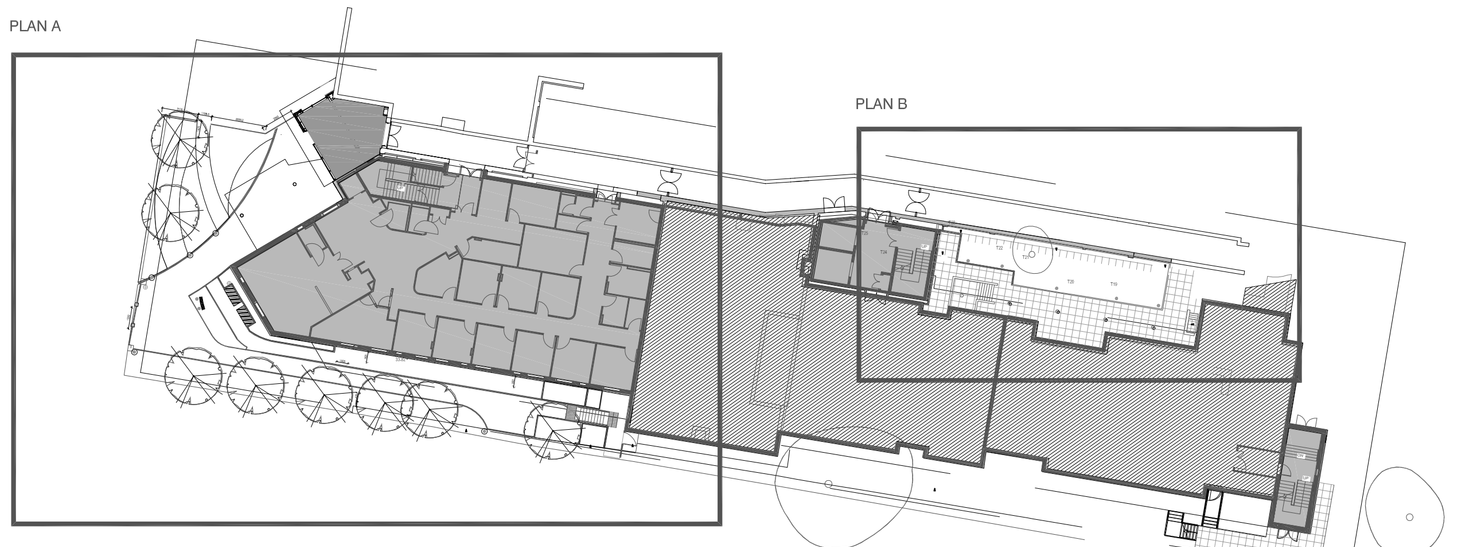

PRELIMINARY

Christie NHS Foundation Trust New YOU

Planting Plan

Scale: 1:100 @ A1
Reviewed by : BM

job	drawing	rev
5591	SP(90)111	C

taylor young|ty
chadsworth house
wilmslow road
handforth
cheshire
sk9 3hp

tel: 01625 542 200
fax: 01625 542 250
mail@tayloryoung.co.uk
www.tayloryoung.co.uk

architecture
graphics
healthcare planning
interior design
landscape architecture
regeneration
town planning
urban design
3D visualisation