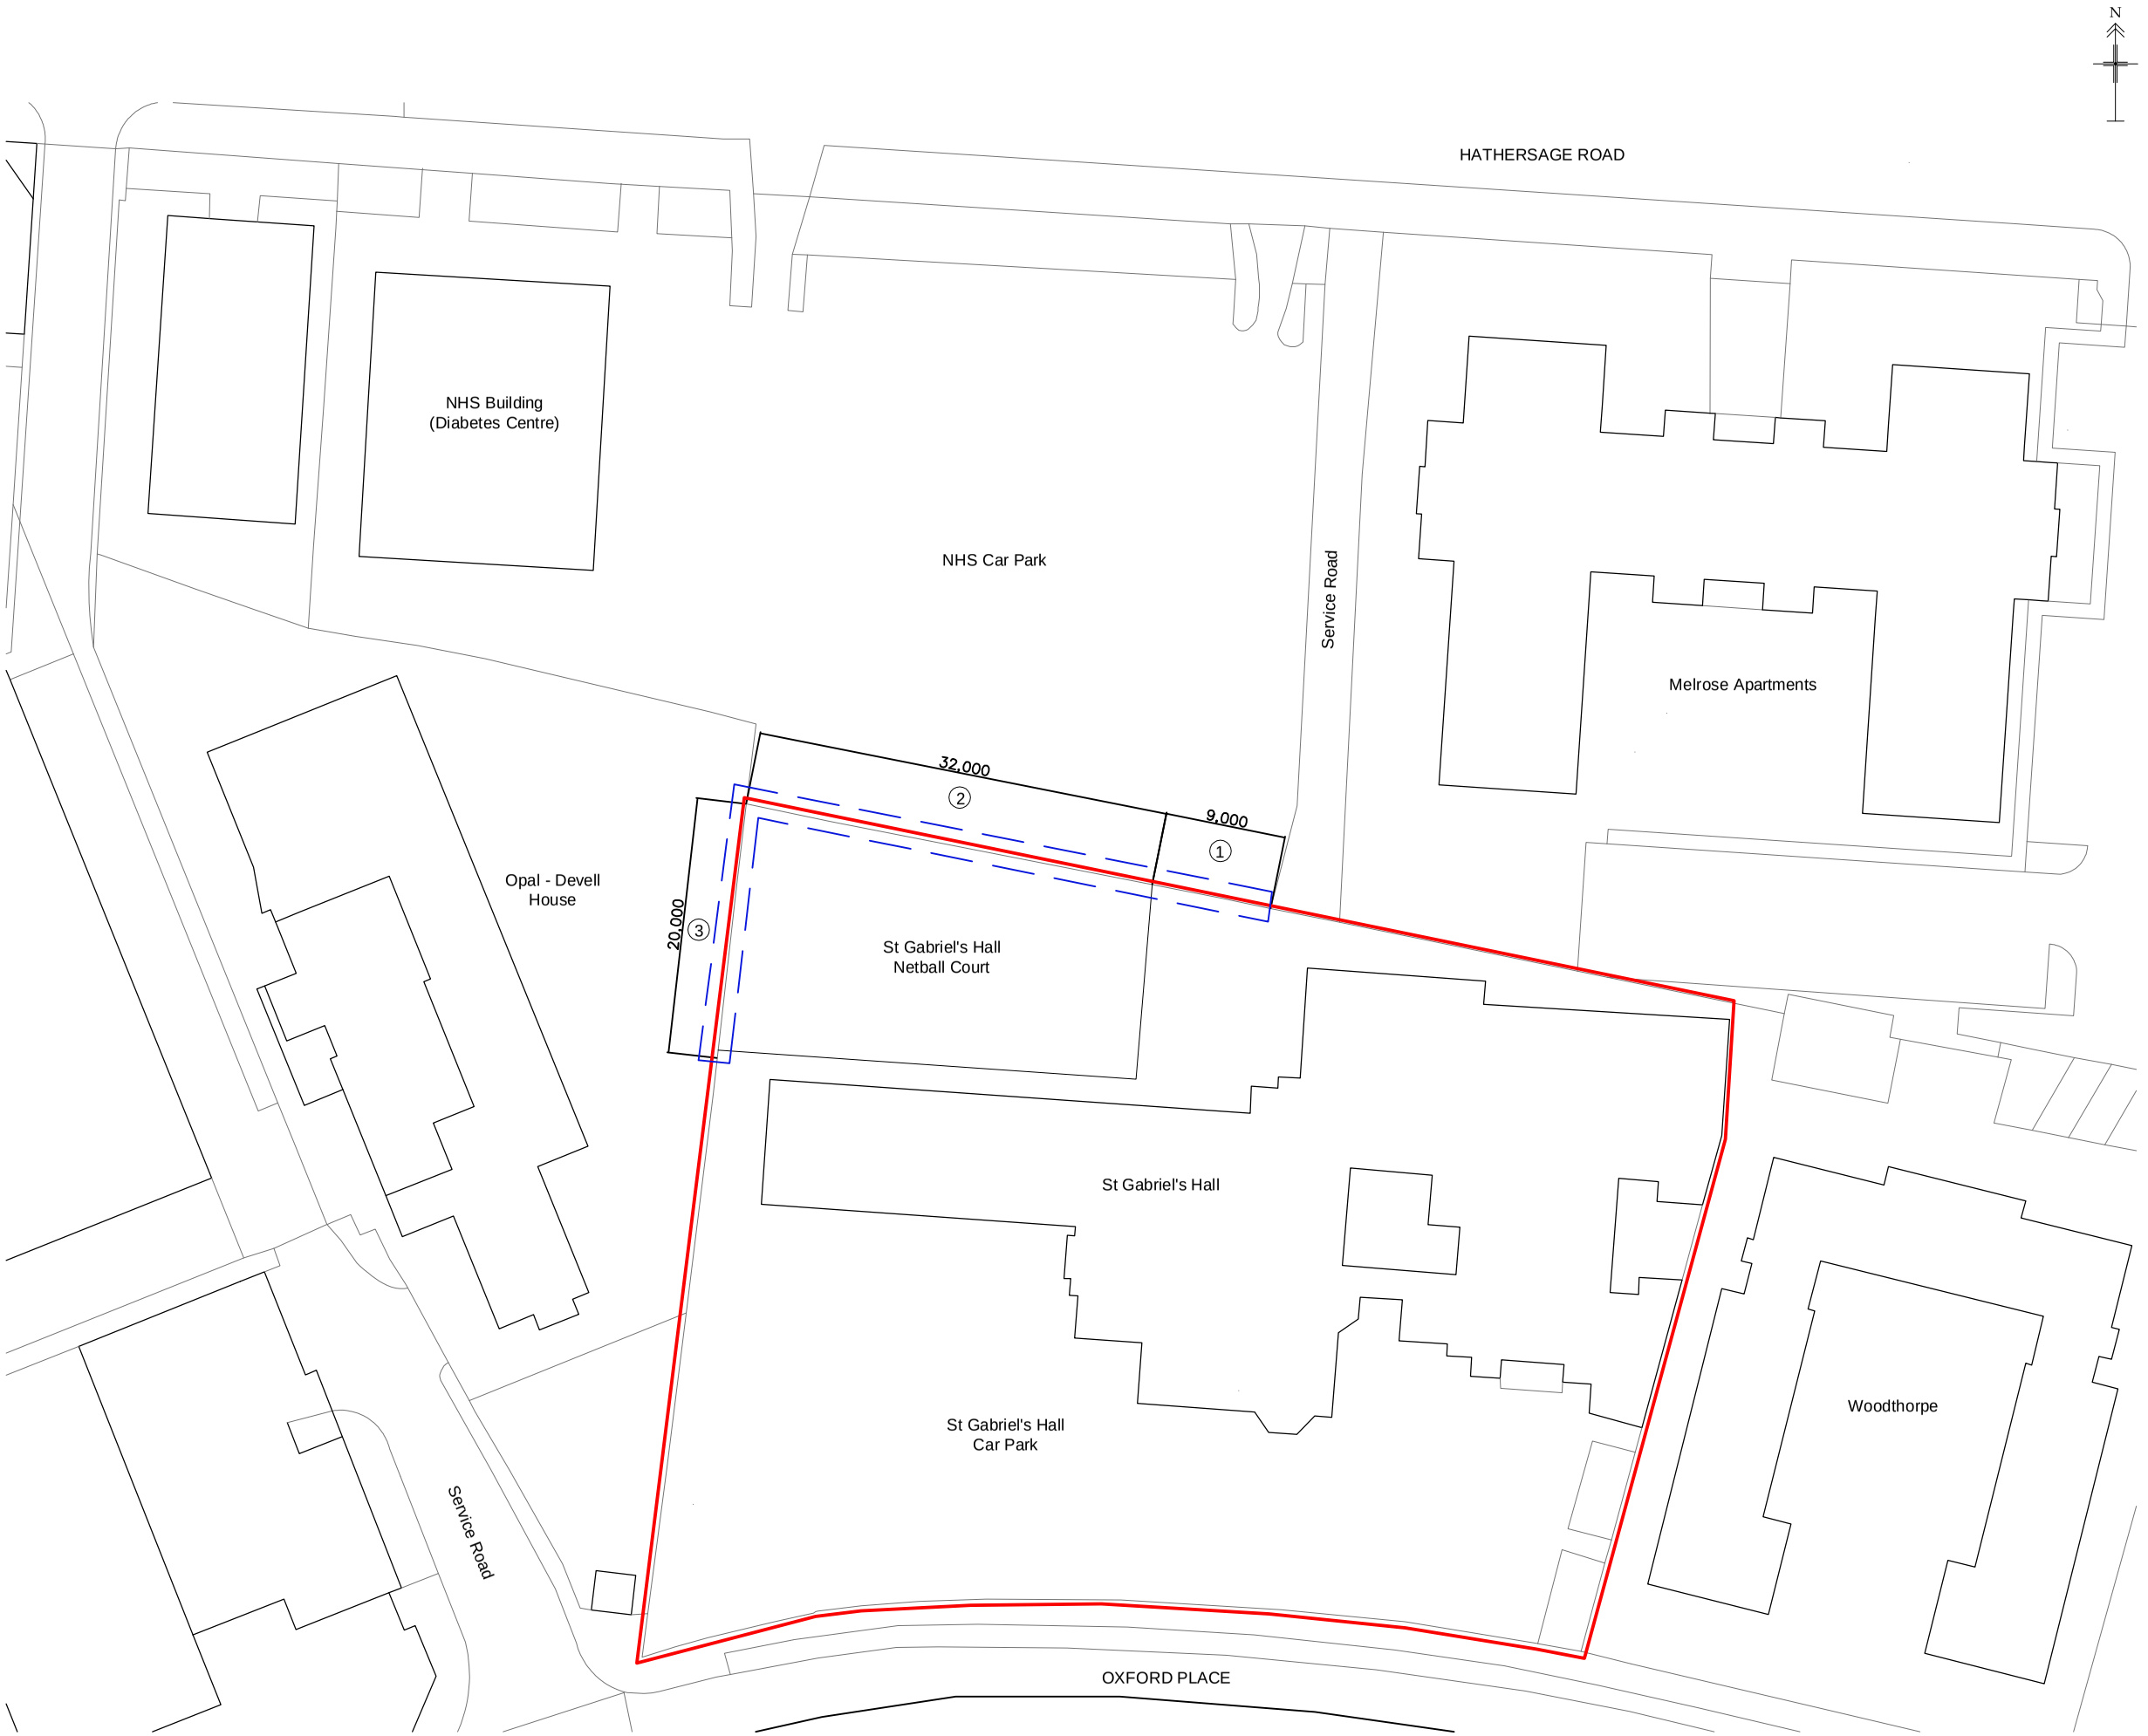


aa projects

Notes:

Key

Site Boundary

Extent of Boundary Treatments

Boundary Treatments

1. Approximately 9m length of existing masonry wall to be retained at existing height.
2. Approximately 32m length of wall to be reduced to a height of approximately1.2m above ground level. Sports fence to be erected immediately adjacent t the reduced height masonry. Sports fence to be approximately 3m above ground level.
3. Approximately 20m length of wall to be reduced to a height of approximately1.2m above ground level. Sports fence to be erected immediately adjacent t the reduced height masonry. Sports fence to be approximately 3m above ground level.

Copyright: All rights reserved. This drawing must not be reproduced without permission from AA Projects Ltd. Do not scale off this drawing. All dimensions are to be checked on site by contractor / sub contractor. Any discrepancies to be reported to AA Projects Ltd.

Rev	Date	Revision notes	By	Che

aa projects
6 Pullan Way
Howley Park Business Village
Morley
Leeds
LS27 0BZ
Tel: 0113 238 3379
Fax: 0113 238 3370
Additional offices in Birmingham, Liverpool, London, Manchester and Newcastle
www.aaprojects.co.uk

Client	University of Manchester Design Services Unit
Drawing Title	Proposed Works Site Setting Out Plan
Project Title	St Gabriel's Hall Netball Court Boundary Wall Repair
Drawn	JK
Date	02-04-14
Checked	SC
Date	02-04-14
DWG No.	3224.105
Scale	1:500
Revision	.

A3