© Copyright: All rights reserved. This drawing must not be reproduced without permission.
Do not scale from this drawing. All dimension are in millimetres unless otherwise stated.
Any discrepancies should be reported to the Architect.

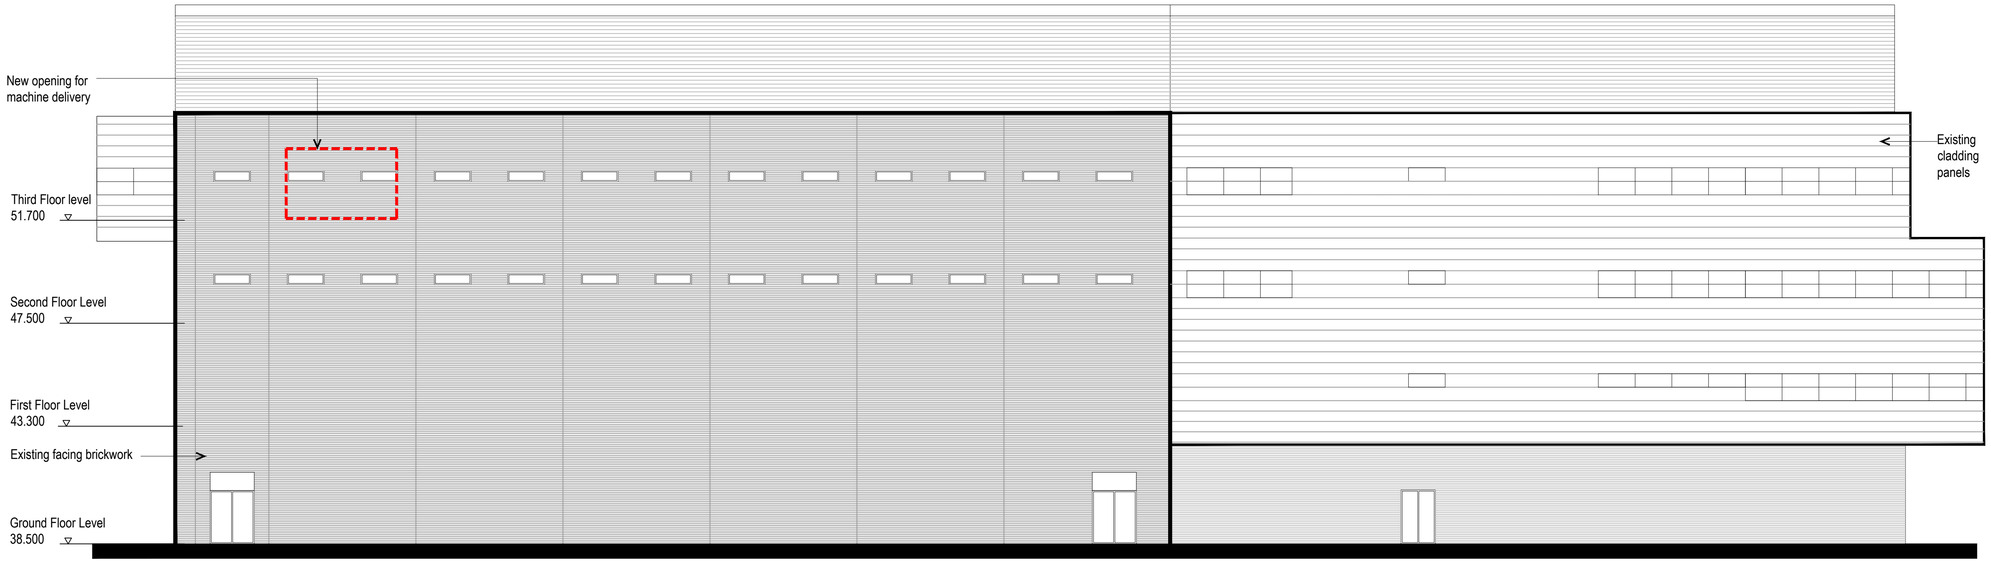

South Elevation as existing

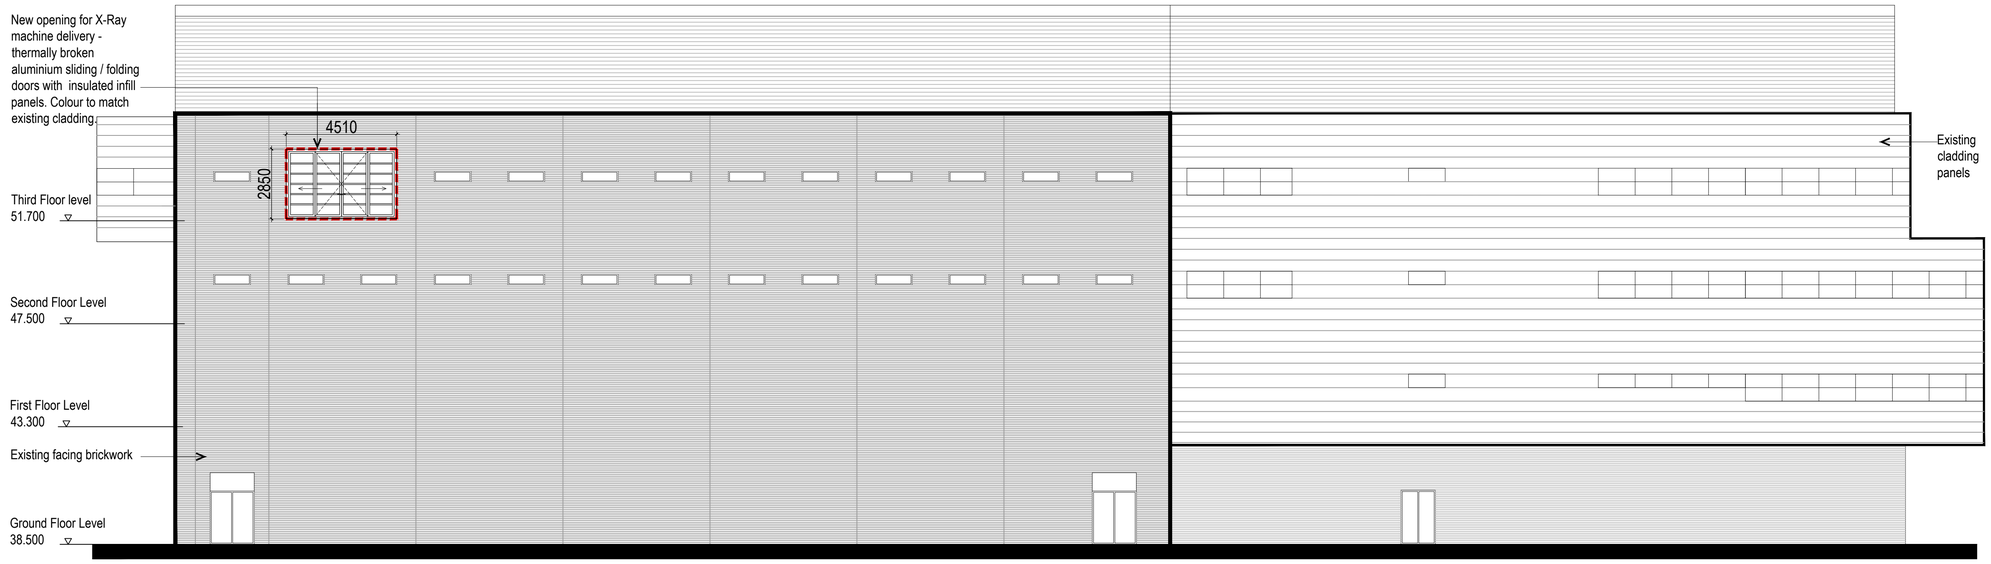

South Elevation as proposed

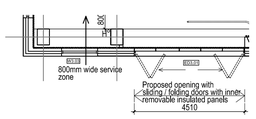

Plan - new opening

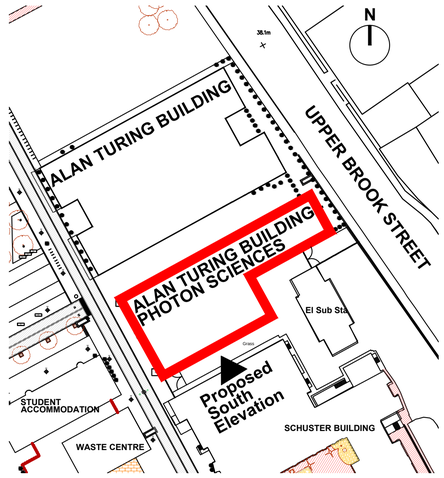

Location Plan

Scale 1:1000



Photo of Existing South Elevation

Elevations

1:125 @ A1

0 2.5M 5M 10M

1:125

1:250 @ A3

0 5M 10M 20M

1:250

Revision	Description	Date	Drawn	Checked
A	Drawing updated.	GW	19.11.13	HJR
-	First Issue. Issued for Comment/Approval.			
	CONSTRUCTION STAGE			

Halliday Meecham Architects Limited
111 Piccadilly, Manchester M1 2HY
t: +44 (0)161 661 5566
f: +44 (0)161 661 5567
e: hma@hallidaymeecham.com
w: www.hallidaymeecham.com

architecture
interior design
space planning
urban planning
project management
planning supervisors

Halliday Meecham

Client:	University of Manchester
Project:	Photon Science Institute Imaging Suite
Phase / Location:	Alan Turing Building, Main Campus
Drawing:	Existing and Proposed South Elevations

Scale @ A1	Scale @ A3	Date:	Drawn:	Checked:	Job No.	Drawing No.	Revision
1:125	1:250	11.10.13	GW	HJR	4545	(2-) 50	A