

© COPYRIGHT ALL RIGHTS RESERVED. THIS WORK IS COPYRIGHT AND CANNOT BE REPRODUCED OR COPIED IN ANY FORM OR BY ANY OTHER MEANS (GRAPHIC, ELECTRONIC OR MECHANICAL INCLUDING PHOTOCOPYING) WITHOUT THE WRITTEN PERMISSION OF CHEEKYTIKI LIMITED. ANY LICENSE, EXPRESS OR IMPLIED, TO USE THIS DOCUMENT FOR ANY PURPOSE WHATSOEVER IS RESTRICTED TO THE TERMS OF THE AGREEMENT OR IMPLIED

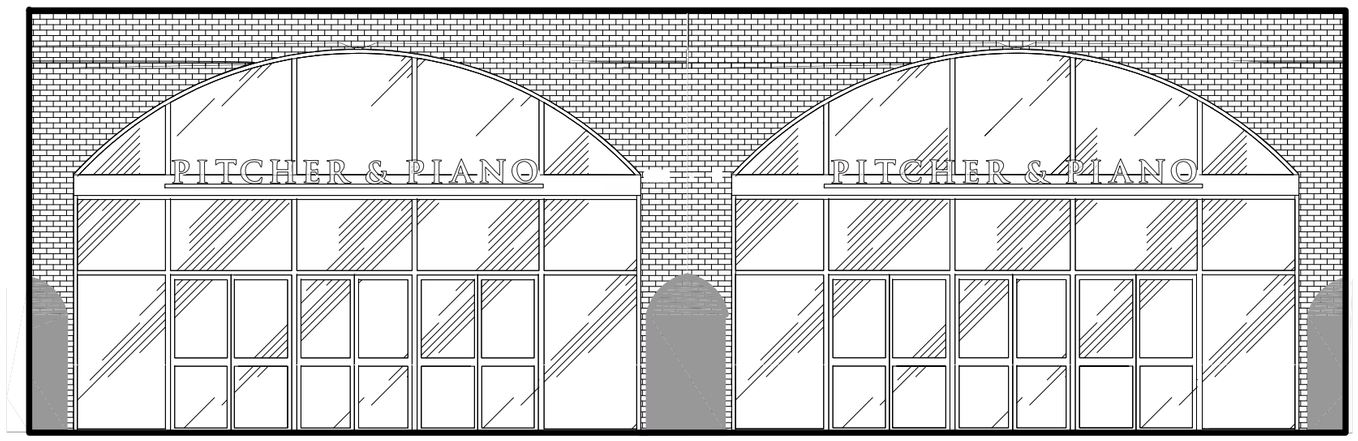


EXISTING GROUND FLOOR EXTERNAL ELEVATION 1:100

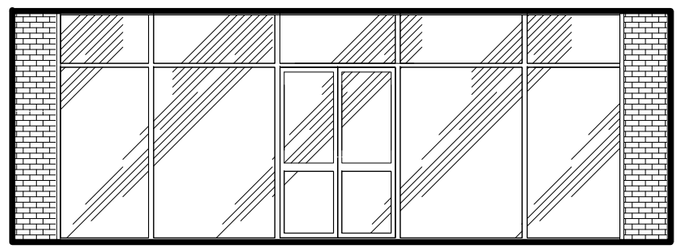

EXISTING TOWPATH FLOOR EXTERNAL ELEVATION 1:100


Reclaimed timber board with illuminated neon Lola Lo sign

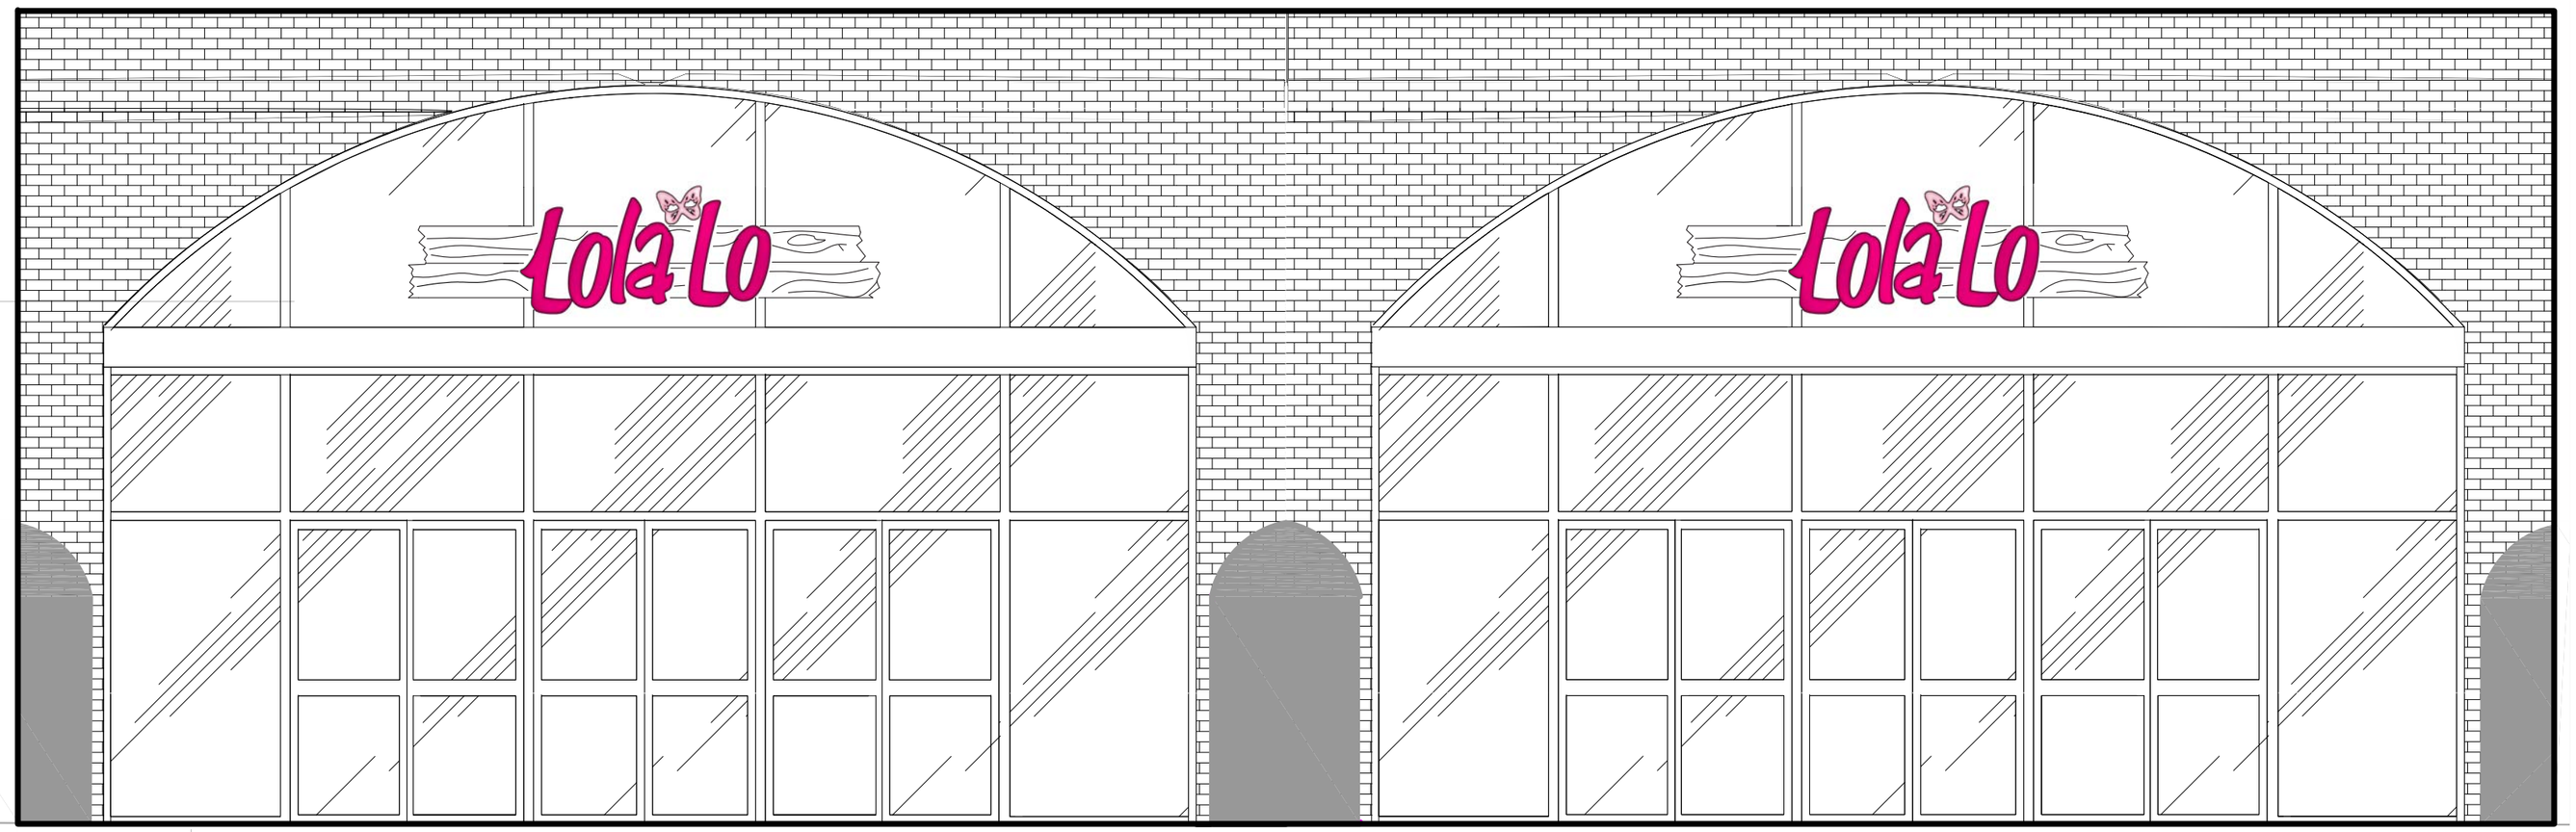

Artwork panels to fit inside glass panels. Final Artwork TBC

PROPOSED GROUP FLOOR EXTERNAL ELEVATION 1:50

Final Artwork TBC

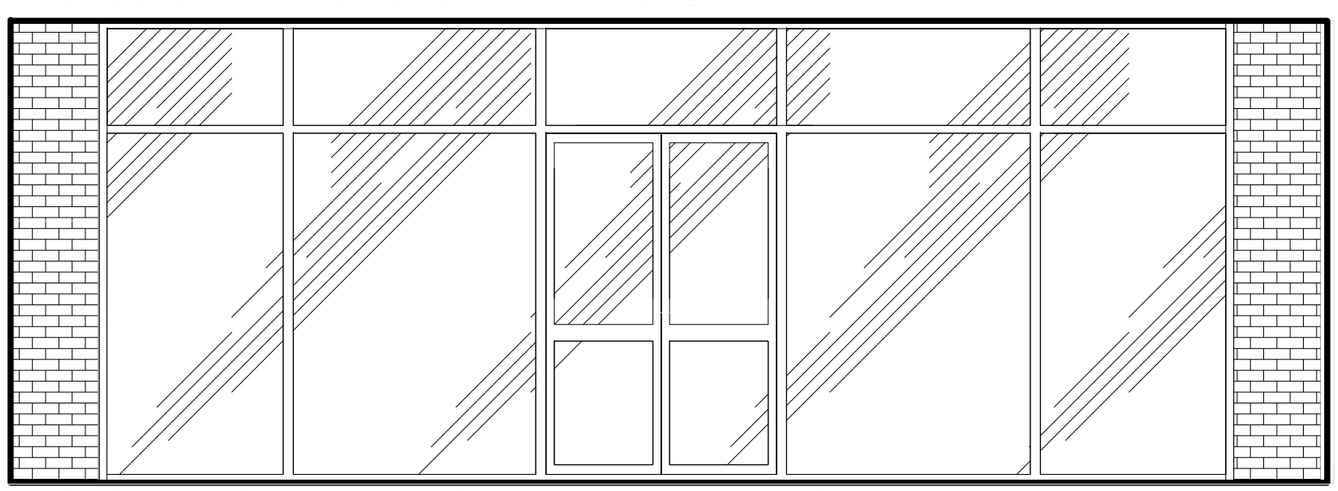

PROPOSED TOWPATH FLOOR EXTERNAL ELEVATION 1:50

Cad file:

Issue	Revision	Date
A	FOR CLIENT REVIEW	11.10.13
B	FOR CLIENT REVIEW	11.10.13
C	FOR CLIENT REVIEW	11.10.13
D	FOR CLIENT REVIEW	09.11.13

CREATIVE
Unit 8B, Queens Yard,
White Post Lane
London E9 5EN
0208 533 3310
www.ctcreativeltd.com
info@ctcreativeltd.com

Project:
Lola Lo
Arch 9 - 10
Deansgate Locks
Manchester
M1 5LH

Title
PROPOSED EXTERNAL ELEVATION


Client
ECLECTIC BARS

Date	Scale	Drawn By
09.11.13	1:20 @ A2	MW/CT

Drawing No. 02

Rev. D

© COPYRIGHT ALL RIGHTS RESERVED. THIS WORK IS COPYRIGHT AND CANNOT BE REPRODUCED OR COPIED IN ANY FORM OR BY ANY OTHER MEANS (GRAPHIC, ELECTRONIC OR MECHANICAL INCLUDING PHOTOCOPYING) WITHOUT THE WRITTEN PERMISSION OF CHEEKYTIKI LIMITED. ANY LICENSE, EXPRESS OR IMPLIED, TO USE THIS DOCUMENT FOR ANY PURPOSE WHATSOEVER IS RESTRICTED TO THE TERMS OF THE AGREEMENT OR IMPLIED

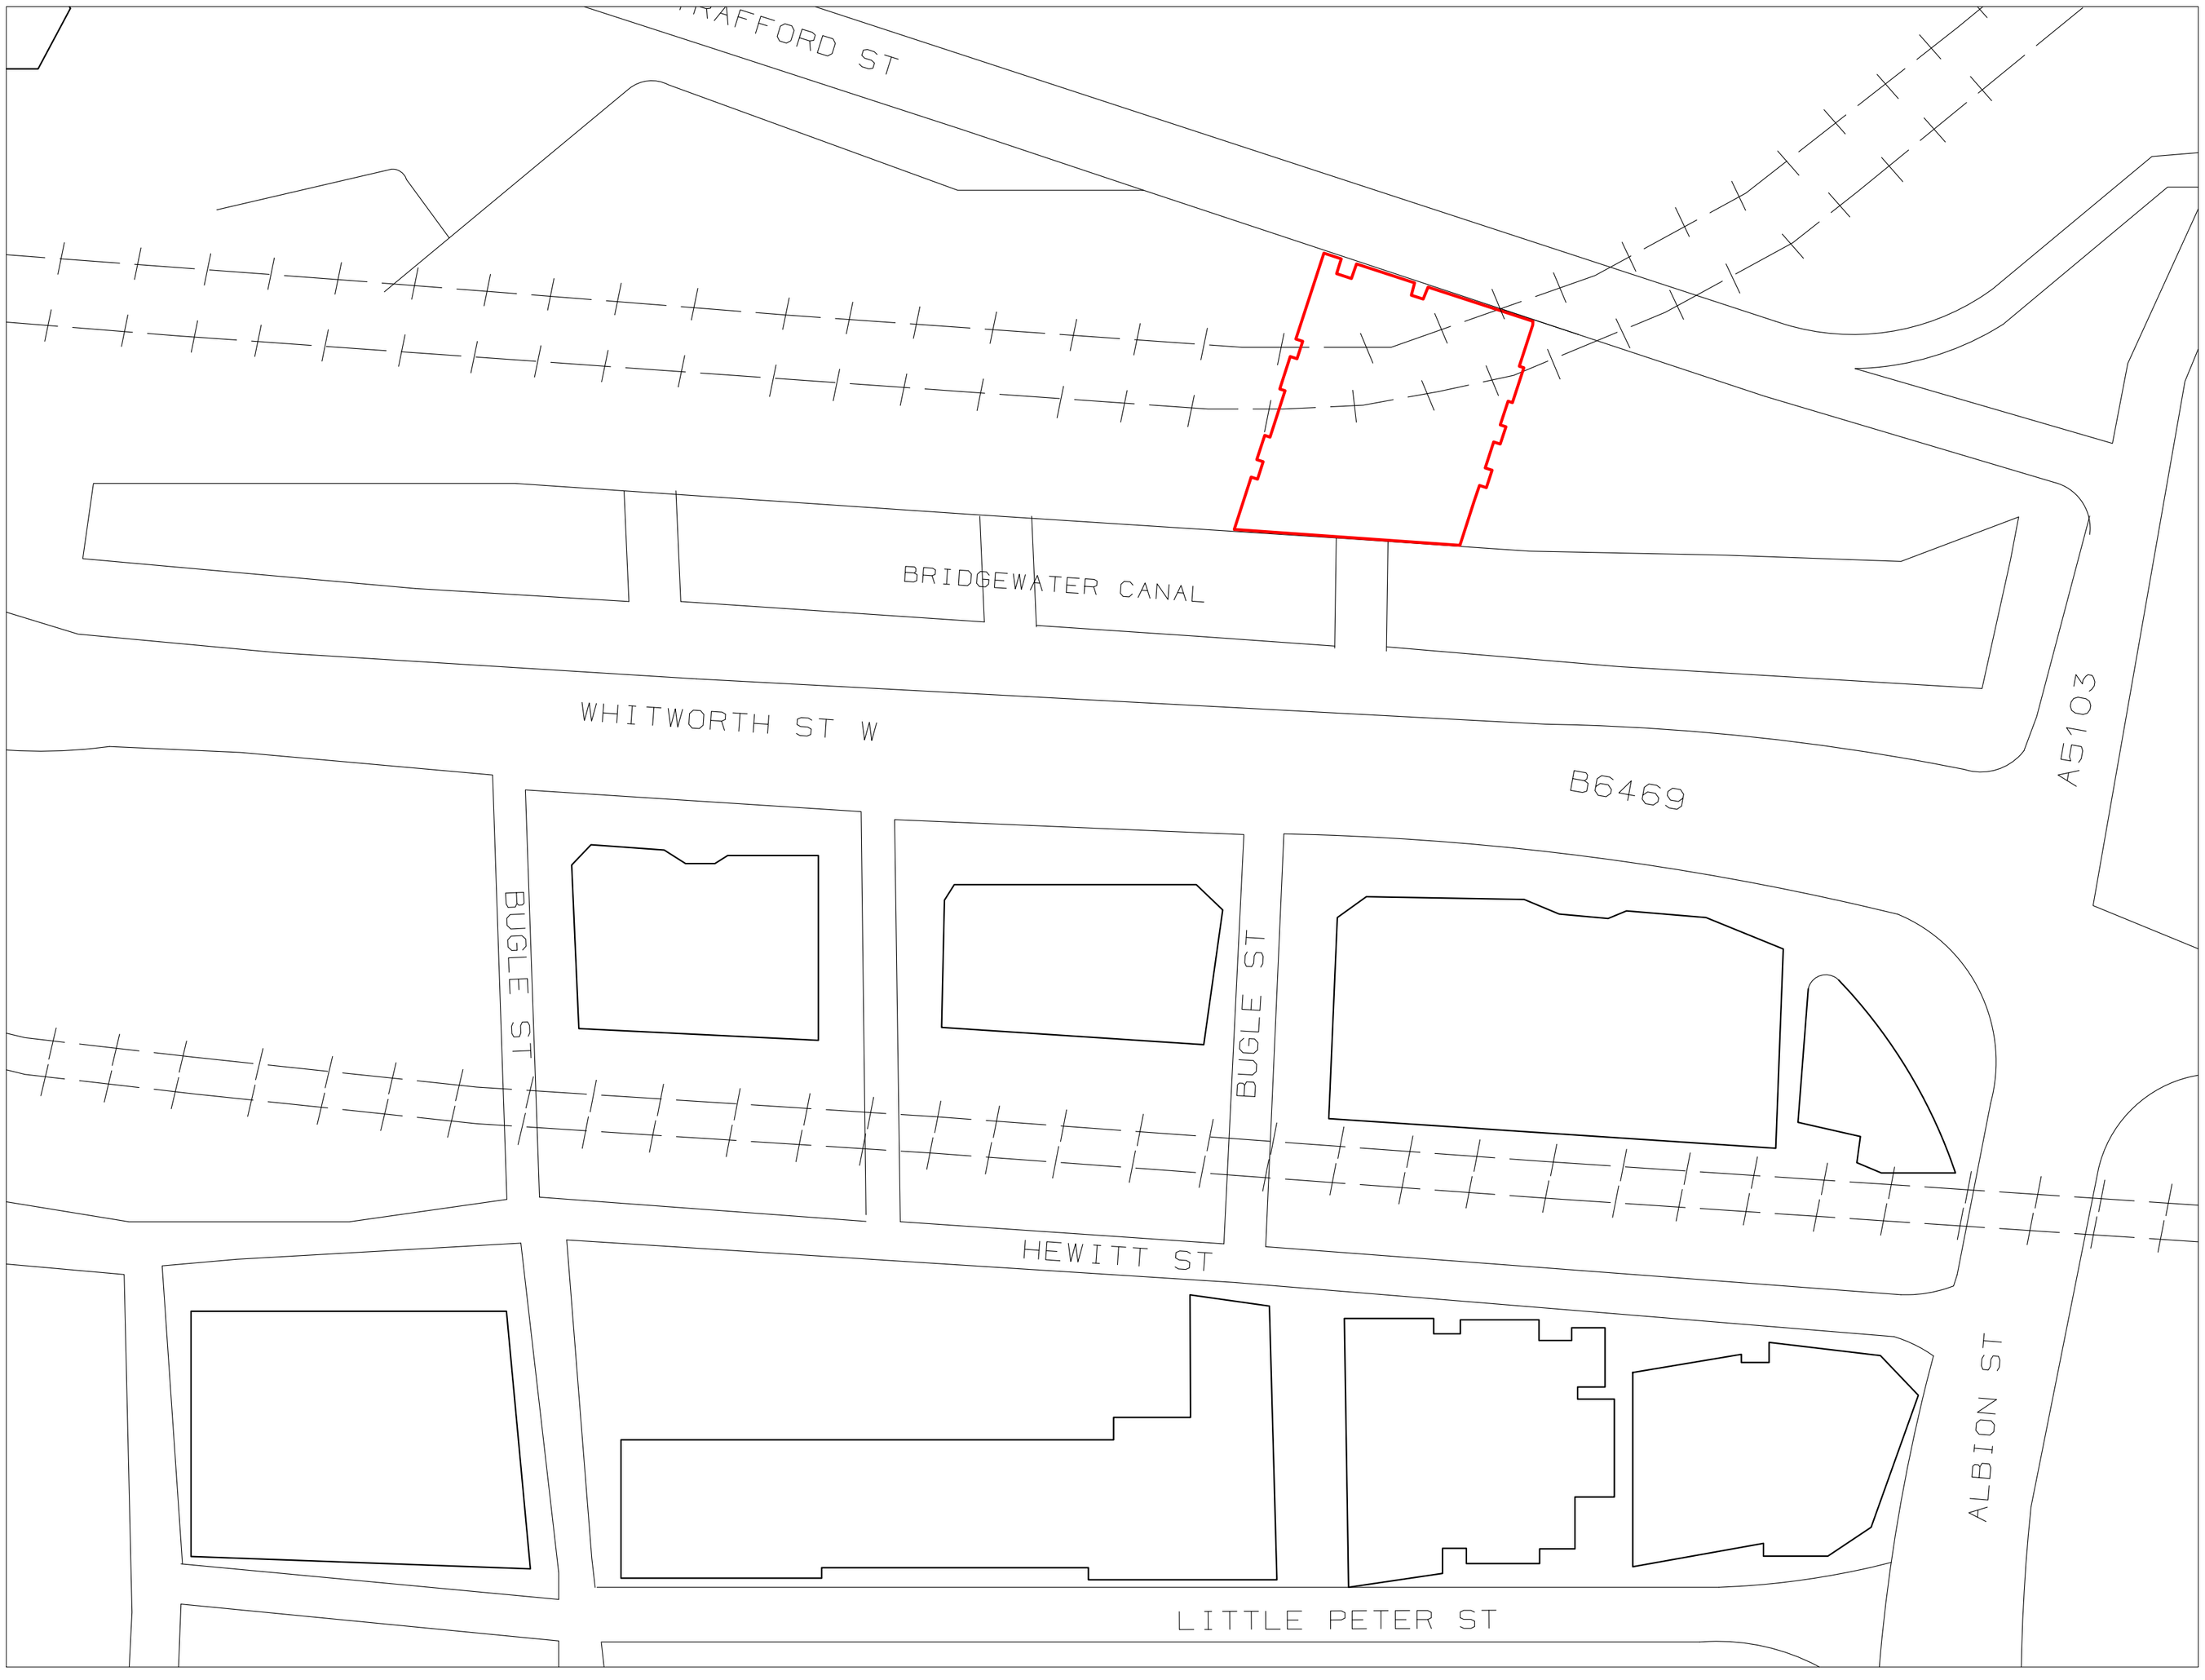

SITE PLAN 1:500

Cad file:

LEGEND

Site Boundary

Issue	Revision	Date
A	FOR CLIENT REVIEW	11.10.13

CREATIVE
Unit 8B, Queens Yard,
White Post Lane
London E9 5EN
0208 533 3310
www.ctcreativeltd.com
info@ctcreativeltd.com

Project:
Lola Lo
Arch 9 - 10
Deansgate Locks
Manchester
M1 5LH

Title
PROPOSED LOCATION PLAN

Client
ECLECTIC BARS

Date	Scale	Drawn By
11.10.13	1:500 @ A2	MW/CT

Drawing No. 12 Rev. A

© COPYRIGHT ALL RIGHTS RESERVED. THIS WORK IS COPYRIGHT AND CANNOT BE REPRODUCED OR COPIED IN ANY FORM OR BY ANY OTHER MEANS (GRAPHIC, ELECTRONIC OR MECHANICAL INCLUDING PHOTOCOPYING) WITHOUT THE WRITTEN PERMISSION OF CHEEKYTIKI LIMITED. ANY LICENSE, EXPRESS OR IMPLIED, TO USE THIS DOCUMENT FOR ANY PURPOSE WHATSOEVER IS RESTRICTED TO THE TERMS OF THE AGREEMENT OR IMPLIED


Illuminated neon Lola Lo sign 1.44m tall x 2.85m wide. Mounted to1.14m tall by 5.055m wide on naturally weathered reclaimed timber back board. Allow for power points.

Neon Illumination colours:
Pantone 221 & 494




5m
1m

PROPOSED SIGNAGE 1:20

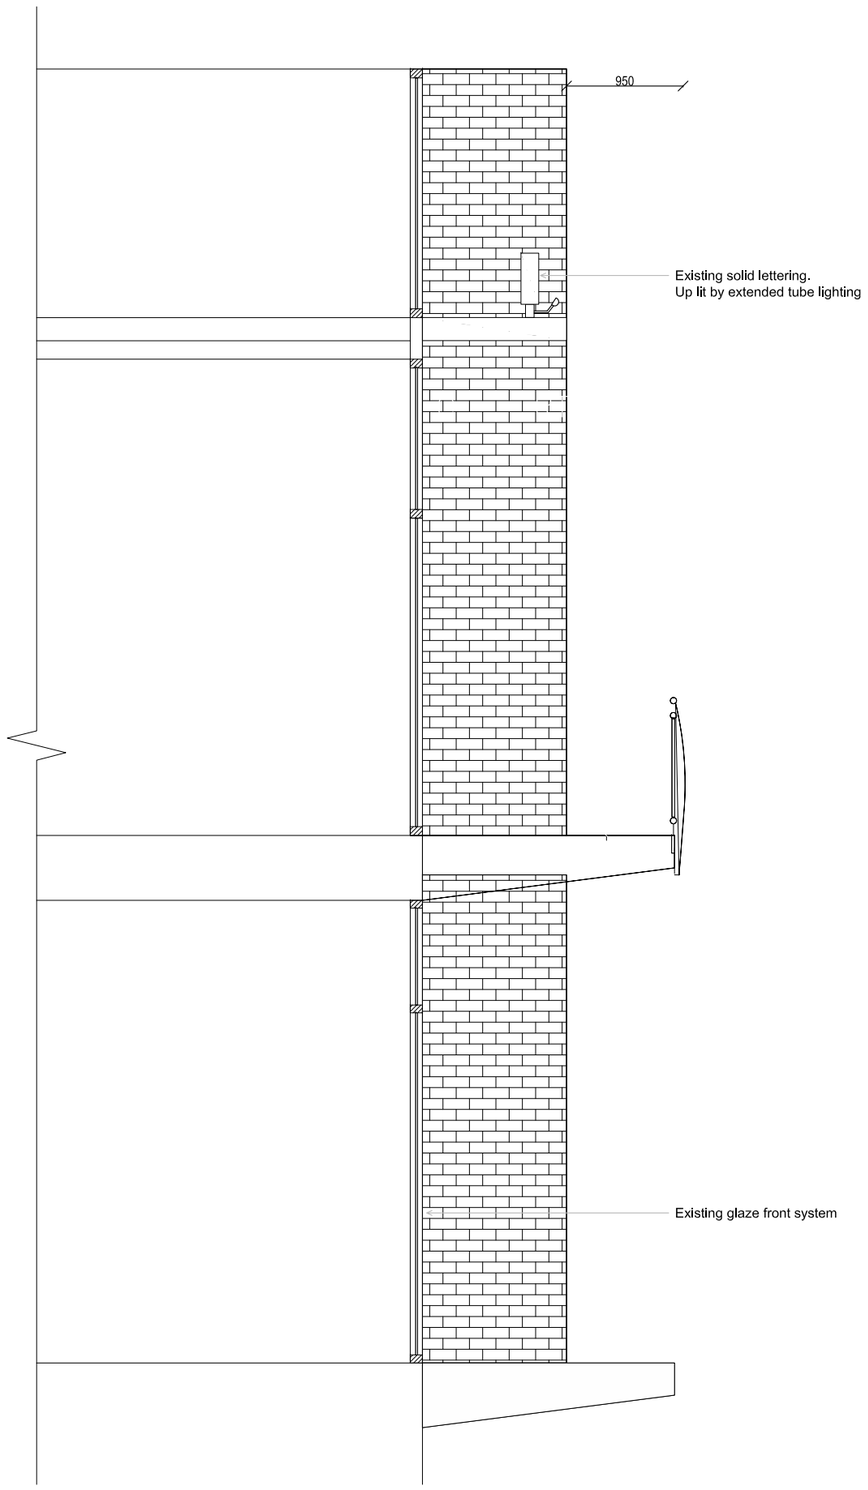

EXISTING EXTERIOR SECTION 1:50

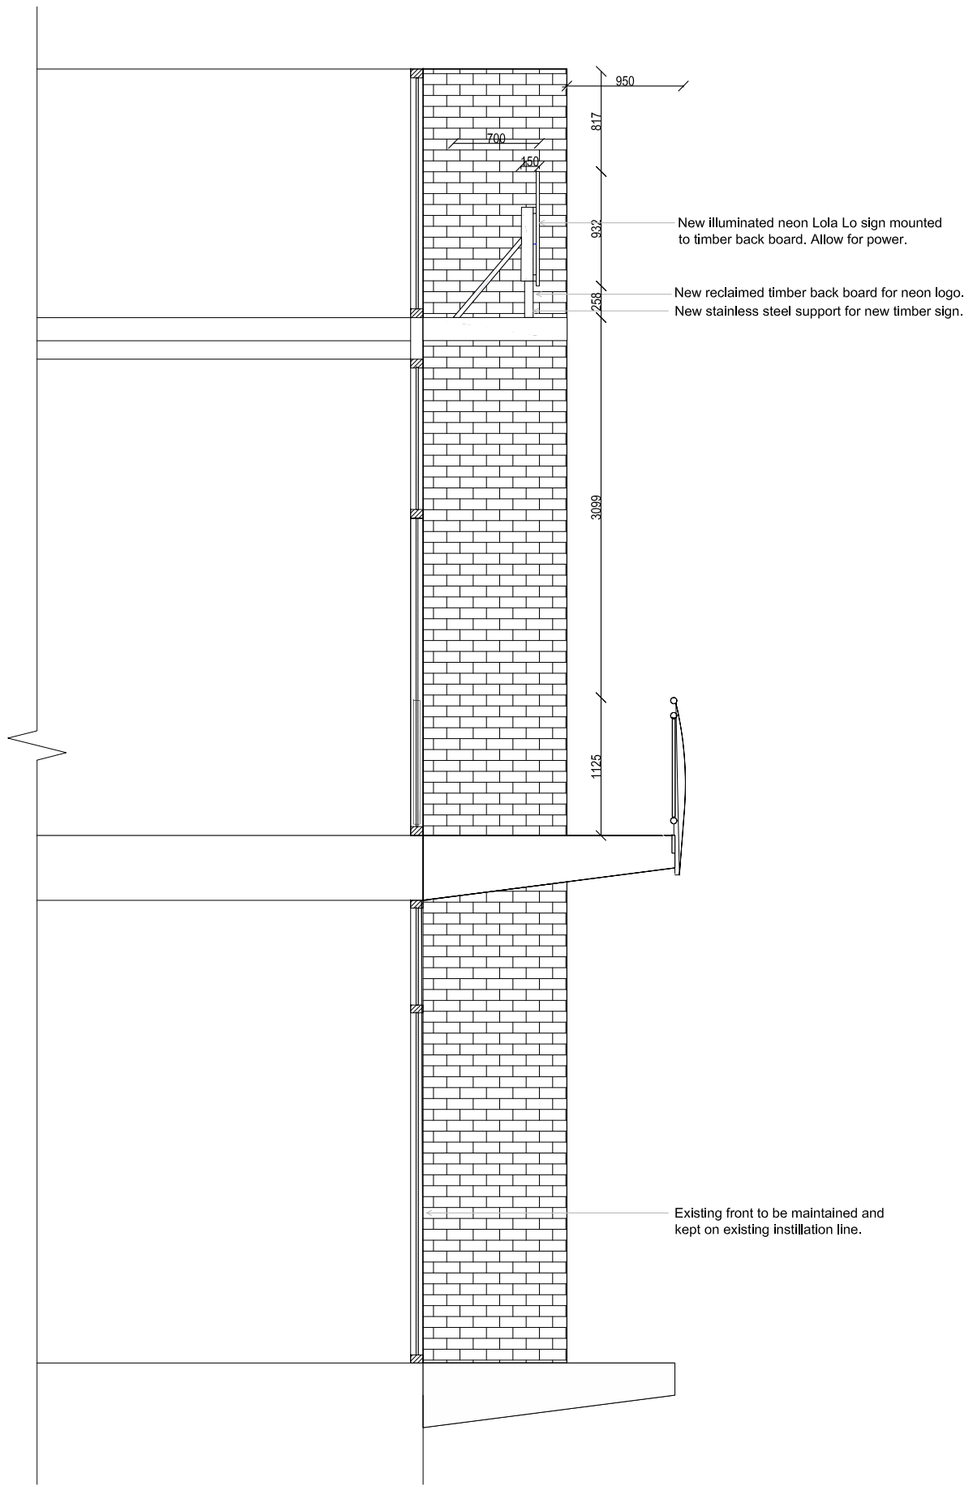

PROPOSED EXTERIOR SECTION 1:50

Cad file:

Issue	Revision	Date
A	FOR CLIENT REVIEW	11.10.13
B	FOR CLIENT REVIEW	09.11.13

CREATIVE
Unit 9B, Queens Yard,
White Post Lane
London E9 5EN
0208 533 3310
www.ctcreativeltd.com
info@ctcreativeltd.com

Project:
Lola Lo
Arch 9 - 10
Deansgate Locks
Manchester
M1 5LH

Title
PROPOSED SIGNAGE

Client
ECLECTIC BARS

Date	Scale	Drawn By
09.11.13	1:20 @ A2	MW/CT

Drawing No. 13 Rev. B