© Copyright: All rights reserved. This drawing must not be reproduced without permission.
Do not scale from this drawing. All dimension are in millimetres unless otherwise stated.
Any discrepancies should be reported to the Architect.

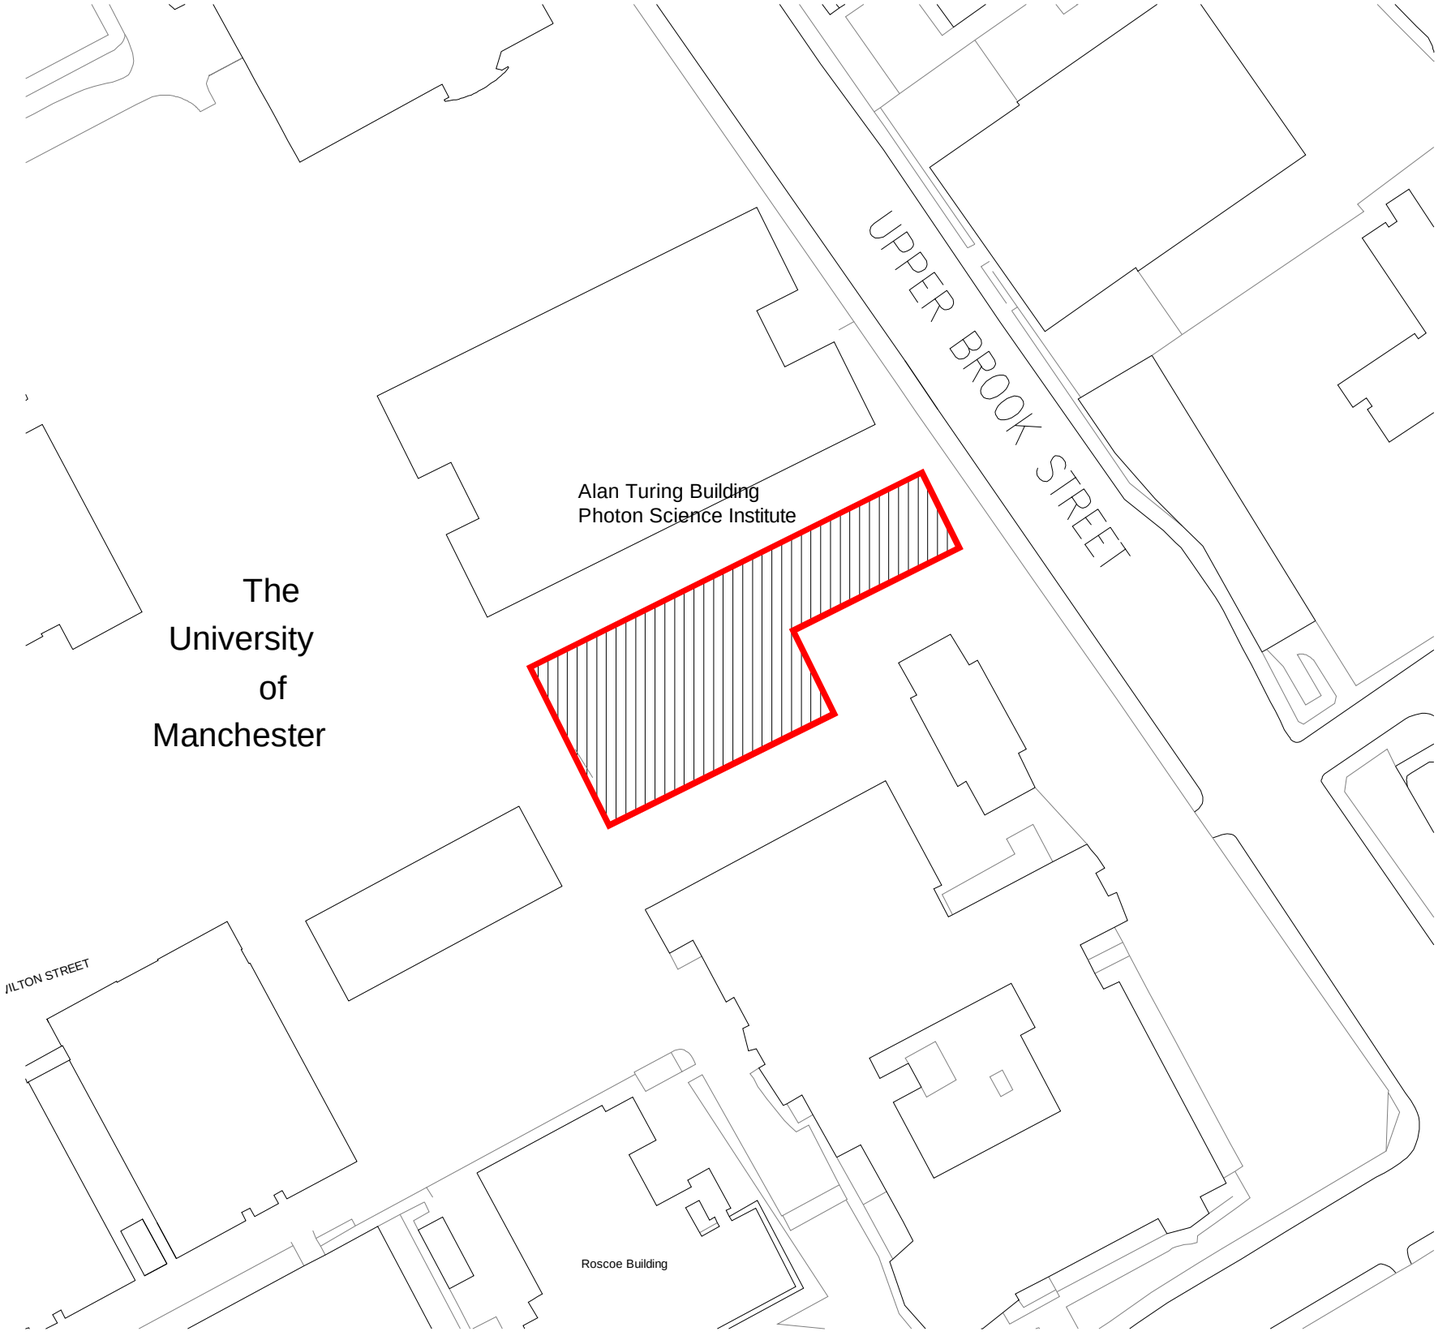

SITE PLAN
1:500 @ A1

0 10M 20M 40M
1:500

SITE PLAN
1:1000 @ A3

0 20M 40M 80M
1:1000

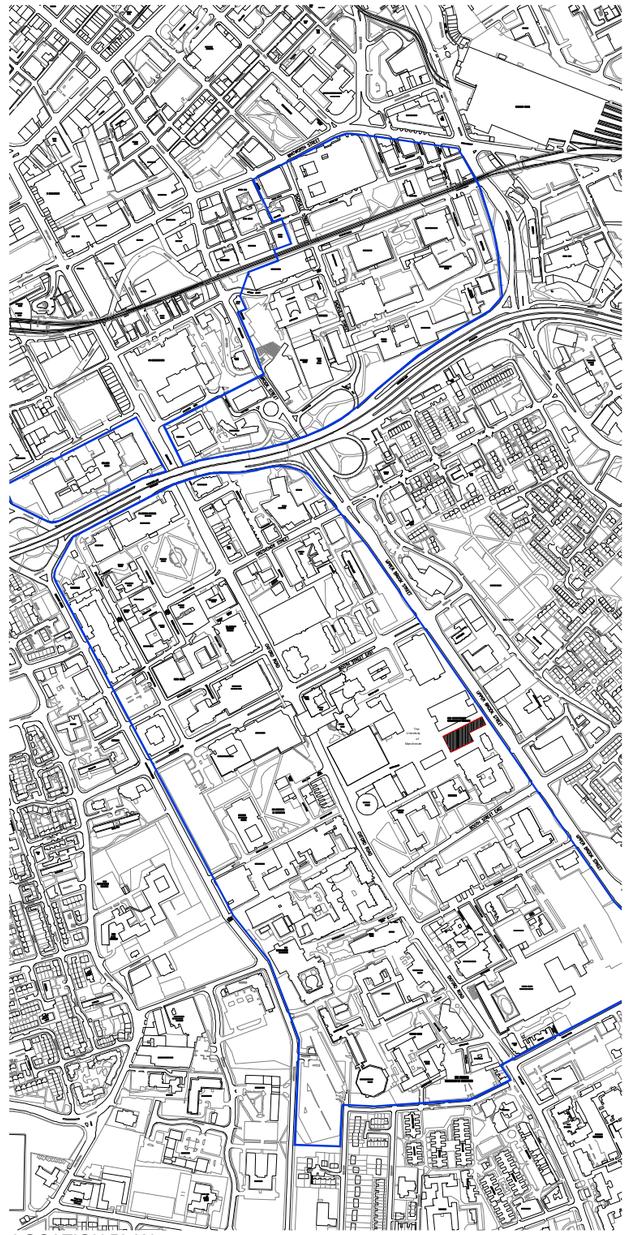

LOCATION PLAN
1:5000 @ A1 1:10000 @ A3

Revision	Description	Date	Drawn	Checked
-	First Issue. Issued for Comment/Approval.			
	PLANNING STAGE			

Halliday Meecham Architects Limited
111 Piccadilly, Manchester M1 2HY
t: +44 (0)161 661 5566
f: +44 (0)161 661 5567
e: hma@hallidaymeecham.com
w: www.hallidaymeecham.com

architecture
interior design
space planning
urban planning
project management
planning supervisors

Halliday Meecham

Client:	University of Manchester
Project:	Photon Science Institute Imaging Suite
Phase / Location:	Alan Turing Building, Main Campus
Drawing:	Site & Location Plan PROPOSED

Scale @ A1	Scale @ A3	Date:	Drawn:	Checked:	Job No.	Drawing No.	Revision
1:500	1:1000	20.11.13	GW	HJR	4545	(9-) 01	