
71 Burnage Hall Road

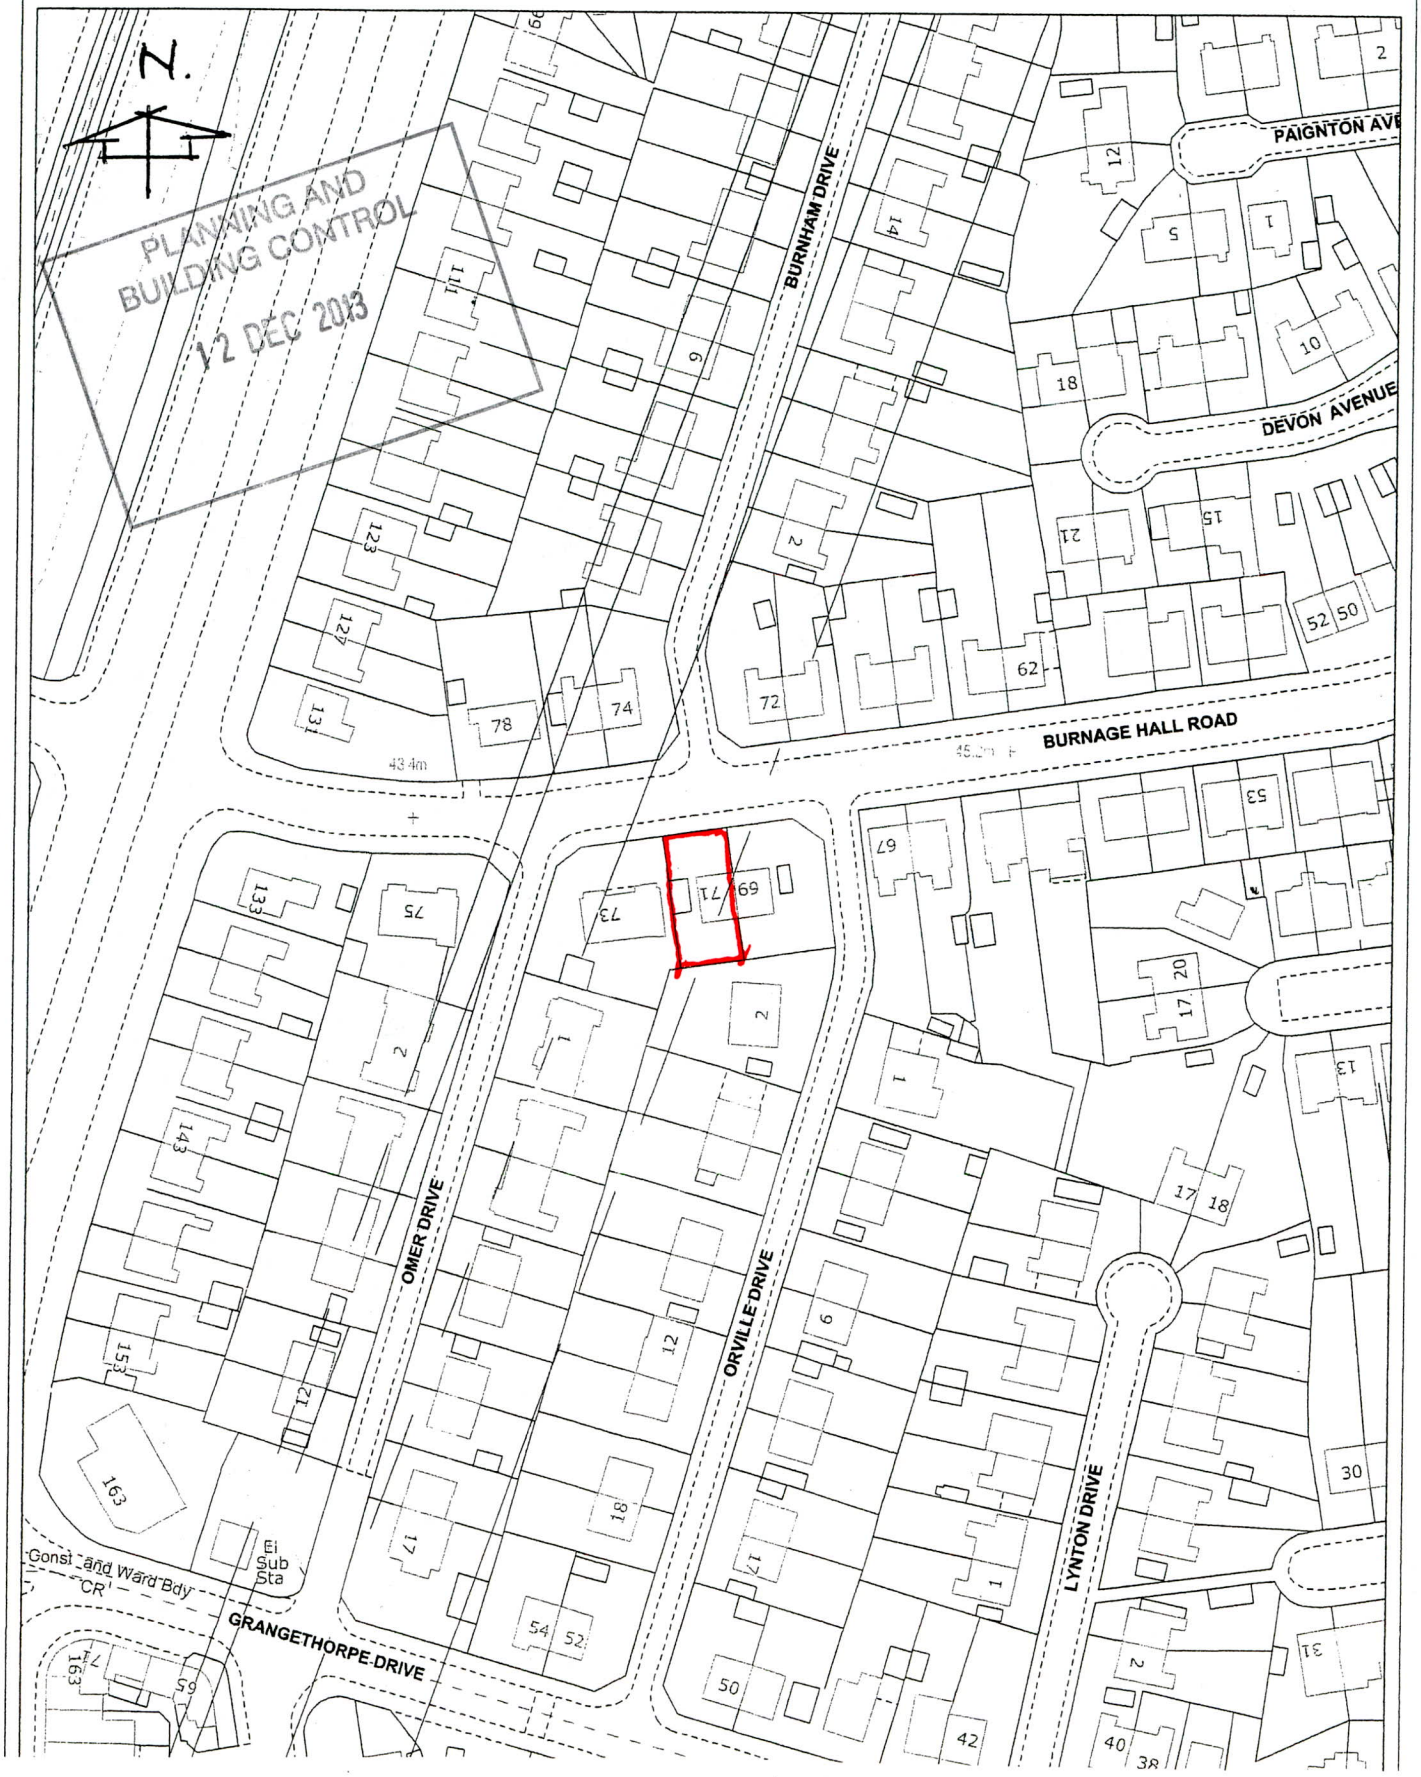

Block Plan

Scale 1:1250