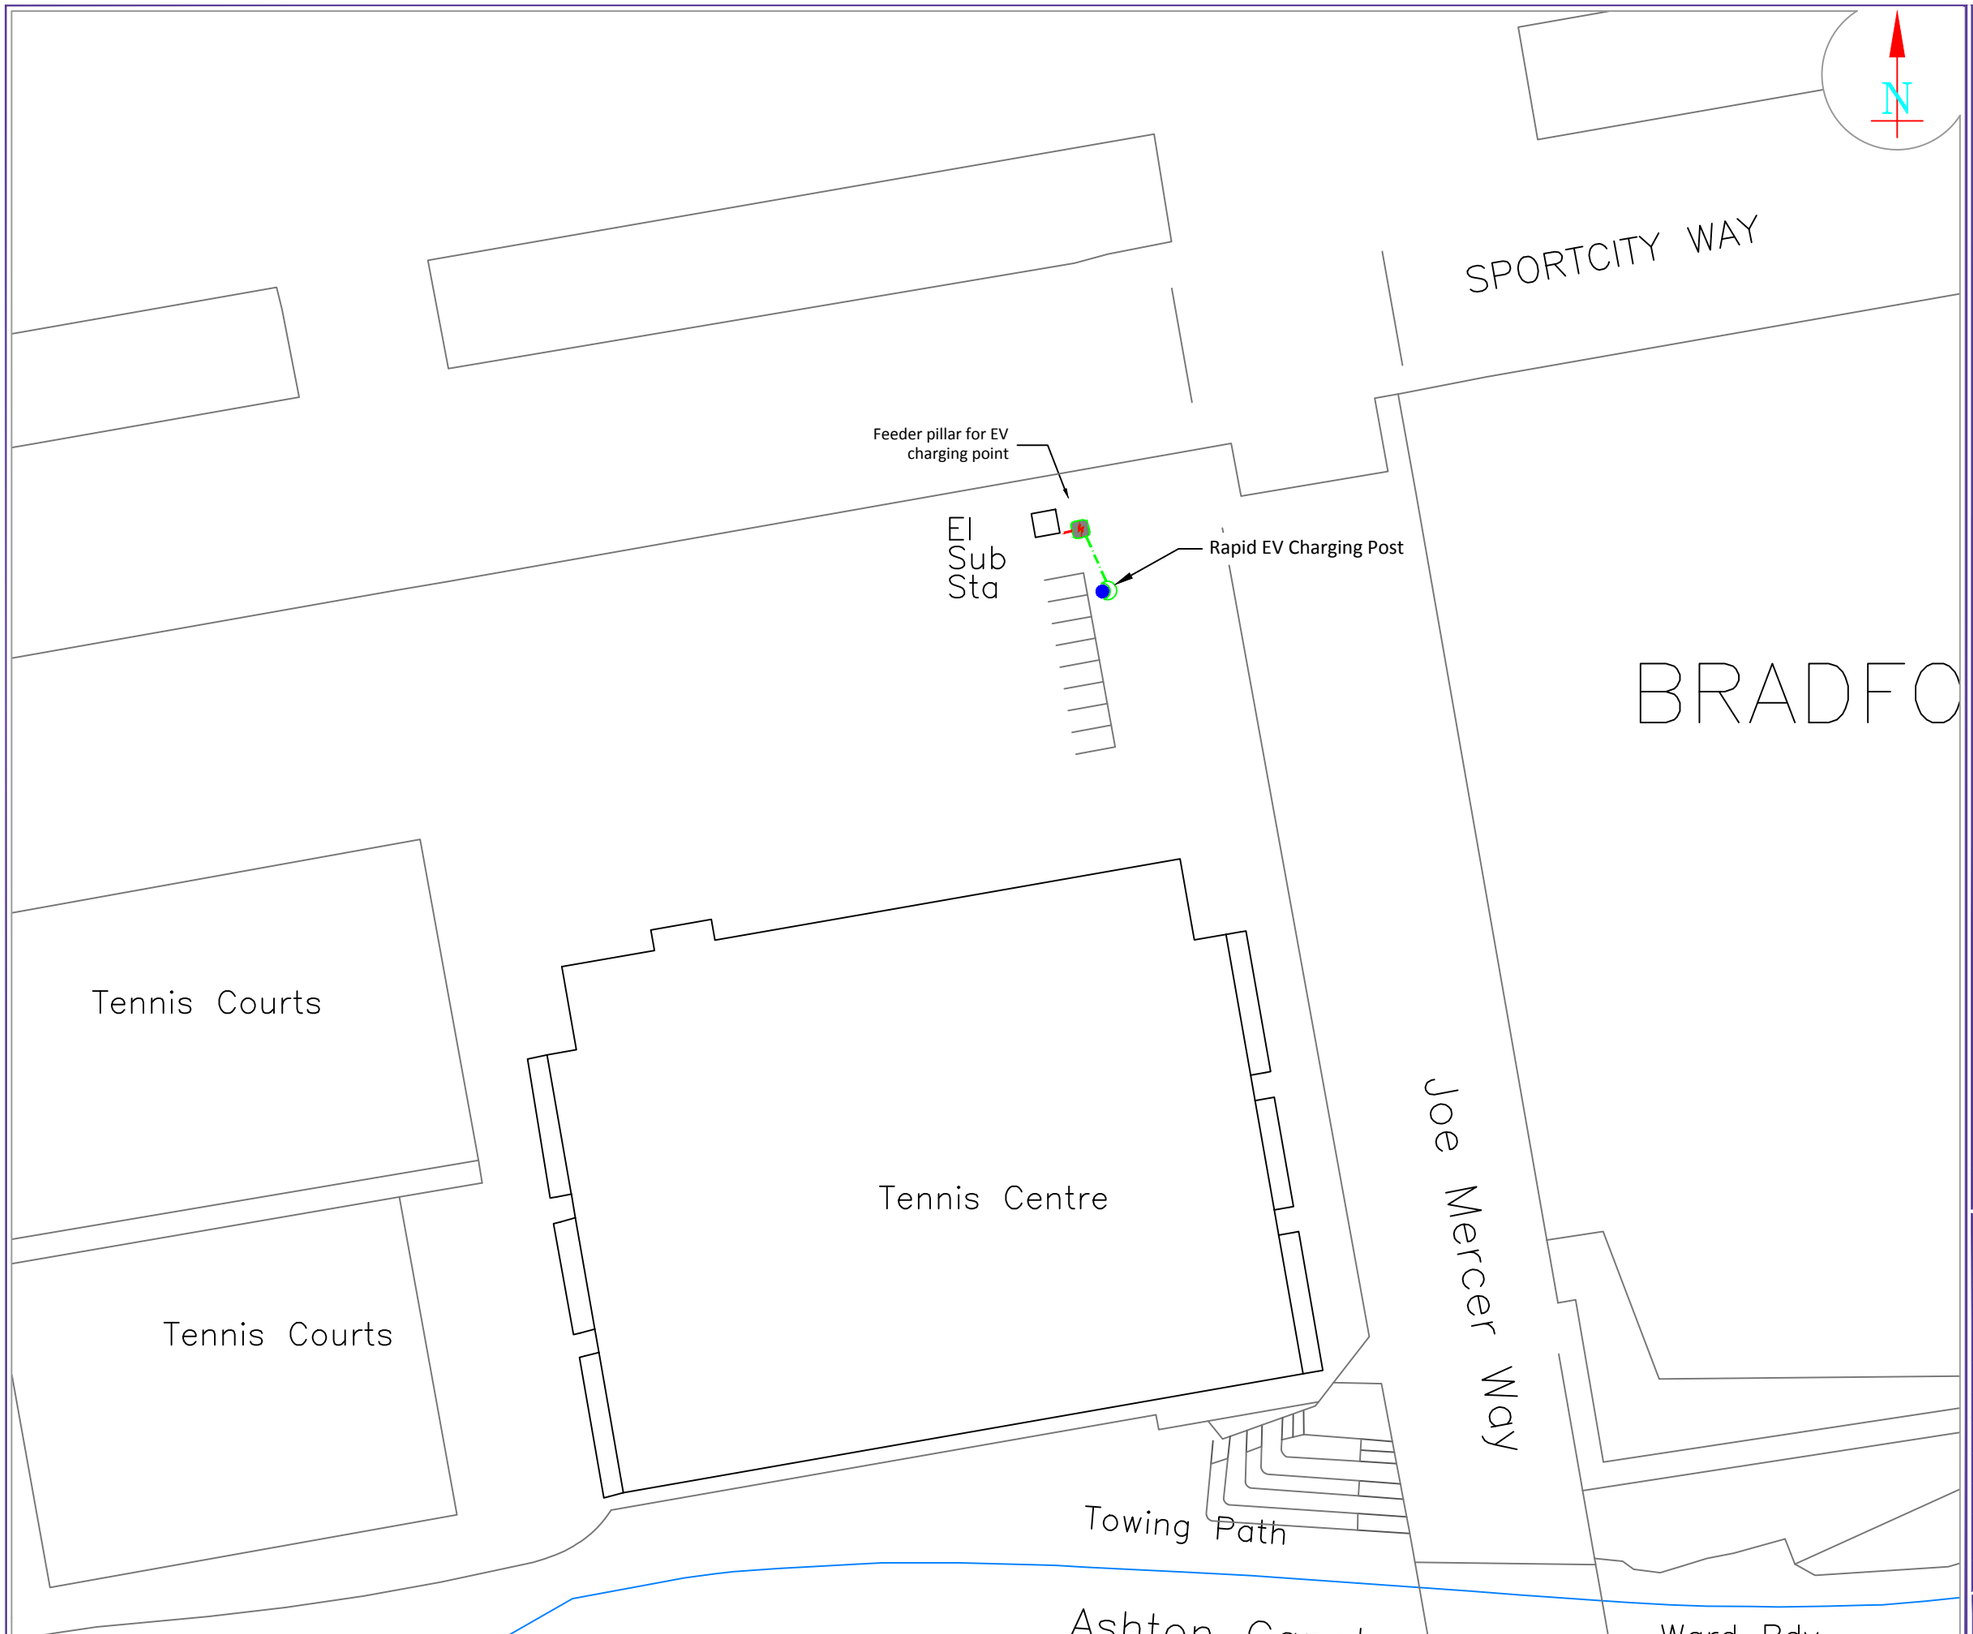

Note: No co-ordinates provided, provisional location only.

	REVISIONS	DATE	BY	APP

SCALE 1:500

0.0 5 10 15 20 25 30 metres

Etihad Site ref:

SUBDISTRICT	Manchester		
OS_REF		STATUS	Draft
DATE	19/02/12	DWG CHCKD BY	-
DRAWN BY	MRB	SITE CHCKD BY	-
FILENAME	Etihad.dwg		
XREFS			REV
DWG No.	A3/03/MC55		-

Transport for Greater Manchester
Urban Traffic Control Unit
Tel: 0161-247 3150
Fax: 0161-228 1530
email: gmutc@tfgm.com

© Crown copyright and database rights 2011 Ordnance Survey 0100022610.Use of this data is subject to terms and conditions: You are granted a non-exclusive, royalty free, revocable licence solely to view the Licensed Data for non-commercial purposes for the period during which Transport for Greater Manchester makes it available; you are not permitted to copy, sub-license, distribute, sell or otherwise make available the Licensed Data to third parties in any form; and third party rights to enforce the terms of this licence shall be reserved to Ordnance Survey.