


EXISTING FRONT
ELEVATION

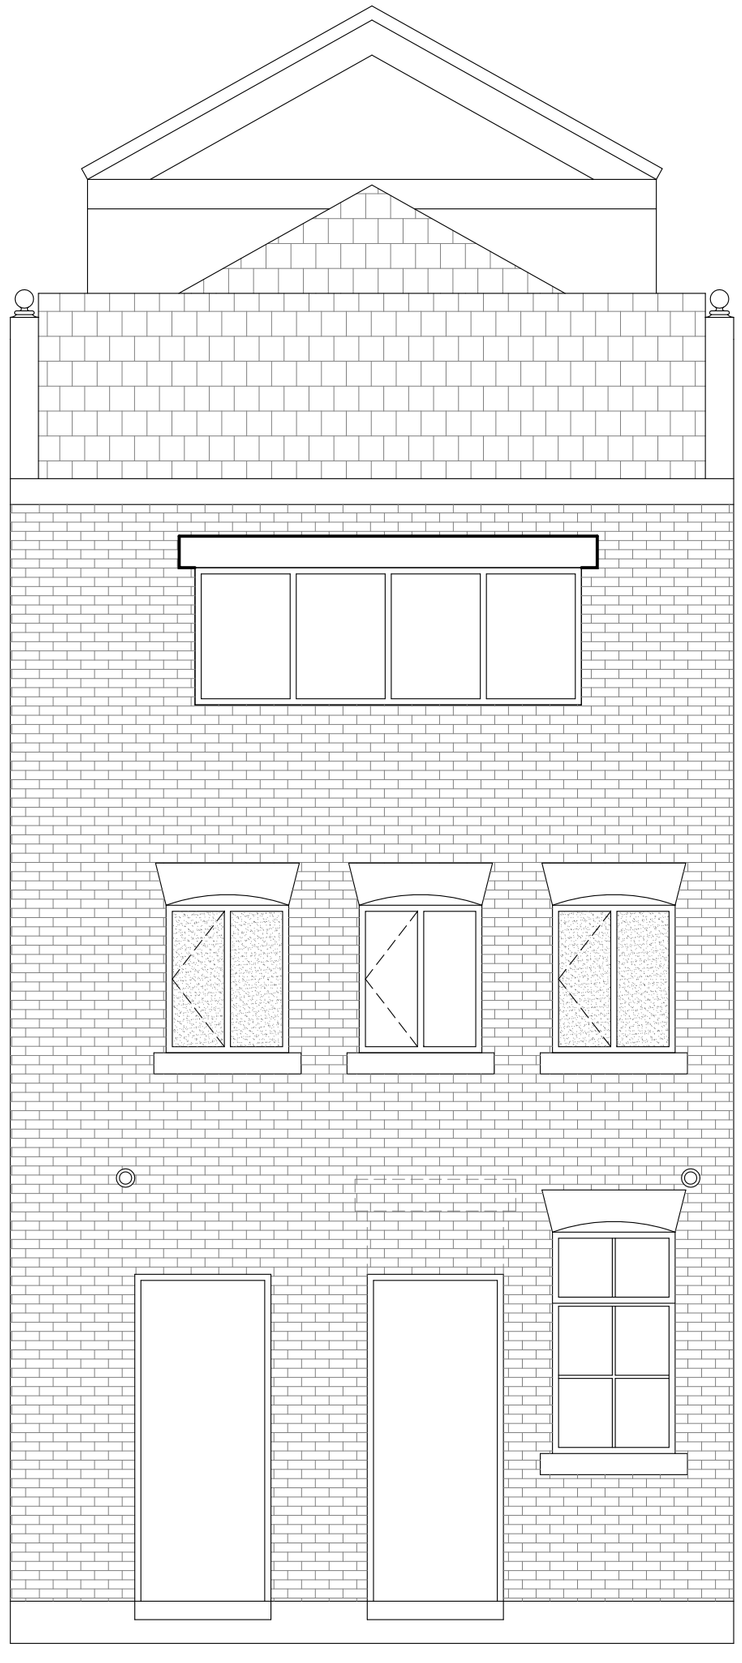

EXISTING REAR
ELEVATION

A	FIRST ISSUE	RB	07.01.14
AMENDMENTS		I	DATE

JOB
CATHEDRAL JEWELLERS
38 THOMAS STREET
MANCHESTER

CLIENT
MR & MRS TAYLOR

SUBJECT
EXISTING ELEVATIONS

DRAWN	R BLAKE	DATE	07.01.14
CHECKED		SCALE	1:50 (A2)
APPROVED			

HOWARD & SEDDON A.R.I.B.A.
CHARTERED ARCHITECTS
64 WASHWAY ROAD.
SALE. CHESHIRE M33 7RE.
TEL No. 0161 - 973 8296
FAX No. 0161 - 962 3485
e-mail : hsriba@netcomuk.co.uk

JOB No.	DRG No.	AMENDMENT
8146	52	A