
DO NOT SCALE FROM THIS DRAWING
ALL DIMENSIONS MUST BE CHECKED ON SITE BY CONTRACTOR PRIOR TO CONSTRUCTION

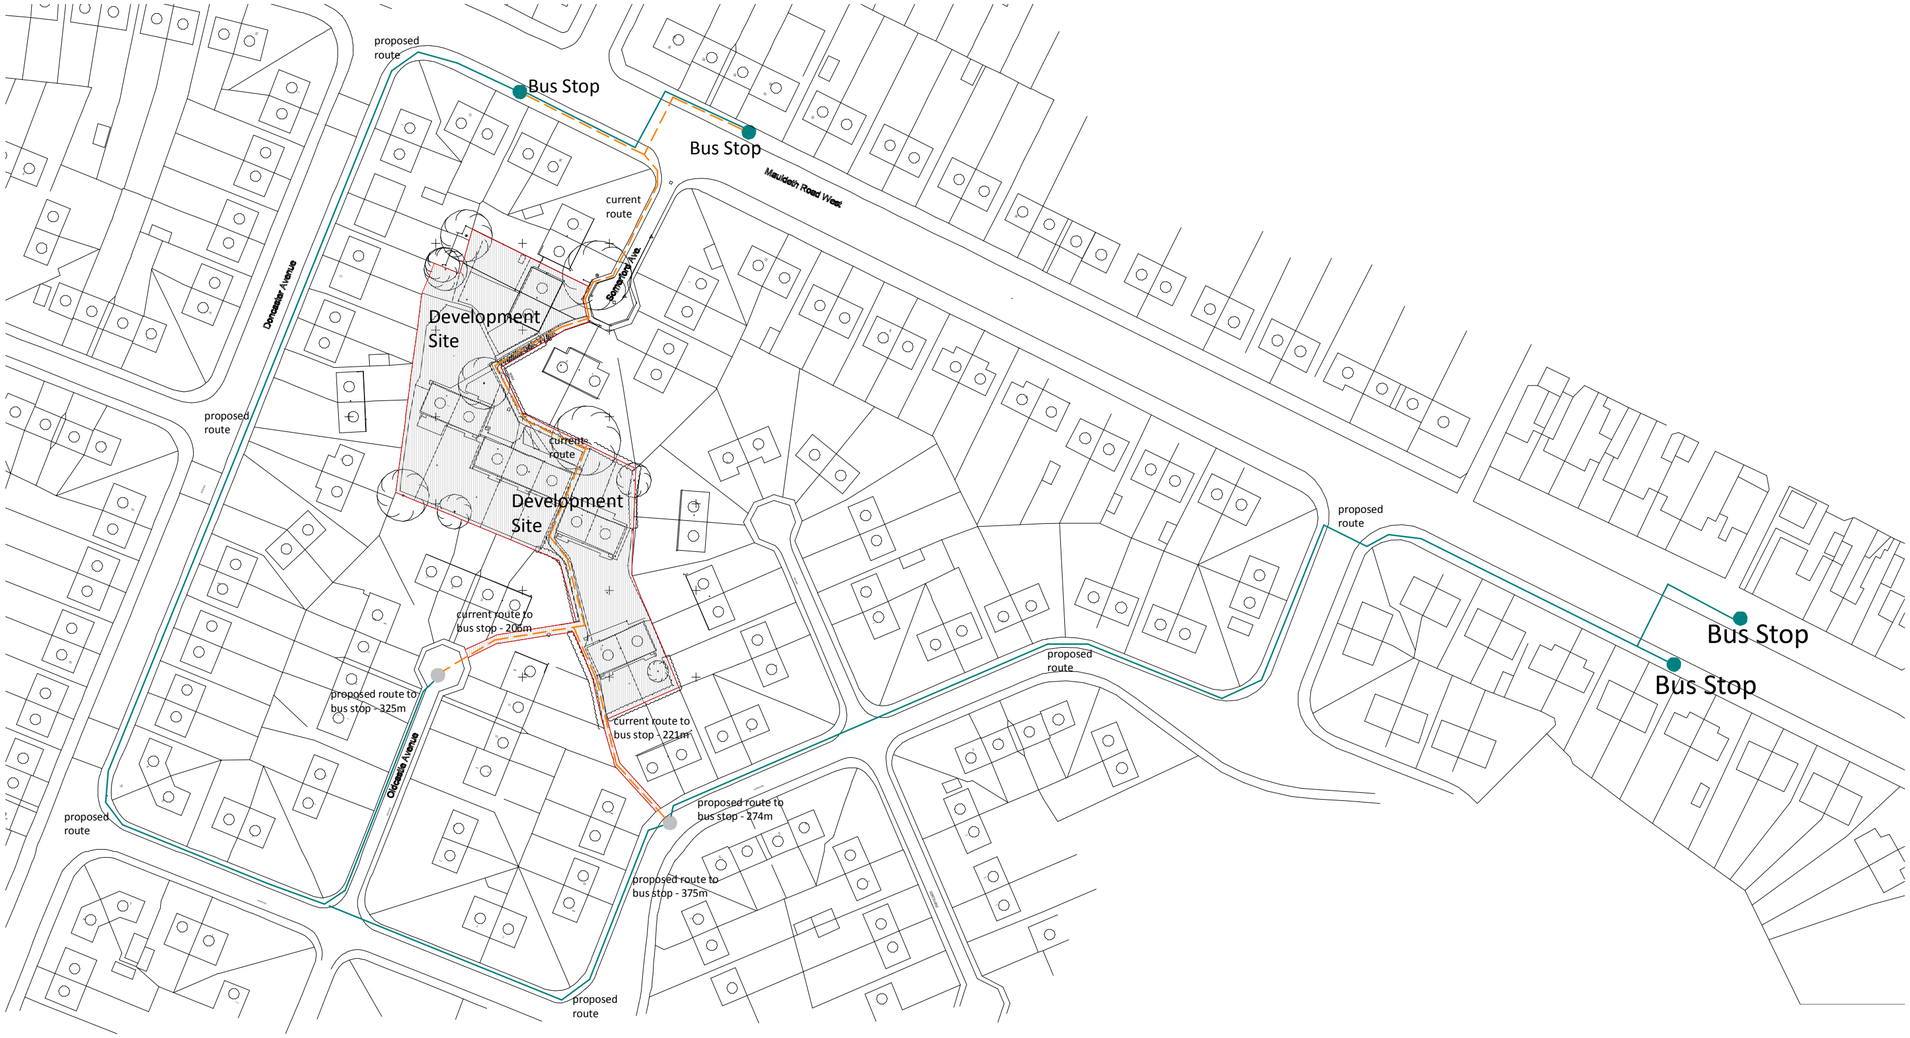

05 Alternative routes

1 : 1000

Rev	Date	Int	Description
A	28.01.14	MA	Existing Westbrook Walk footpath amended in line with site survey.

Bernard Taylor Partnership ARCHITECTS

Client:
Southway Housing

Project:
Westbrook Walk

Description:
Alternative Route to Mauldeth Road West

Drawn By:	Checked By:	Date:	Scale @ A2:
MA	-	12/03/13	1 : 1000

Job No:	Drawing No:	Rev:
2600	106	A

Elizabeth House, 486 Didsbury Road, Heaton Mersey, Stockport, SK4 3BS
t 0161 443 1221 f 0161 442 1672 e info@bernardtaylor.co.uk
www.bernardtaylor.co.uk