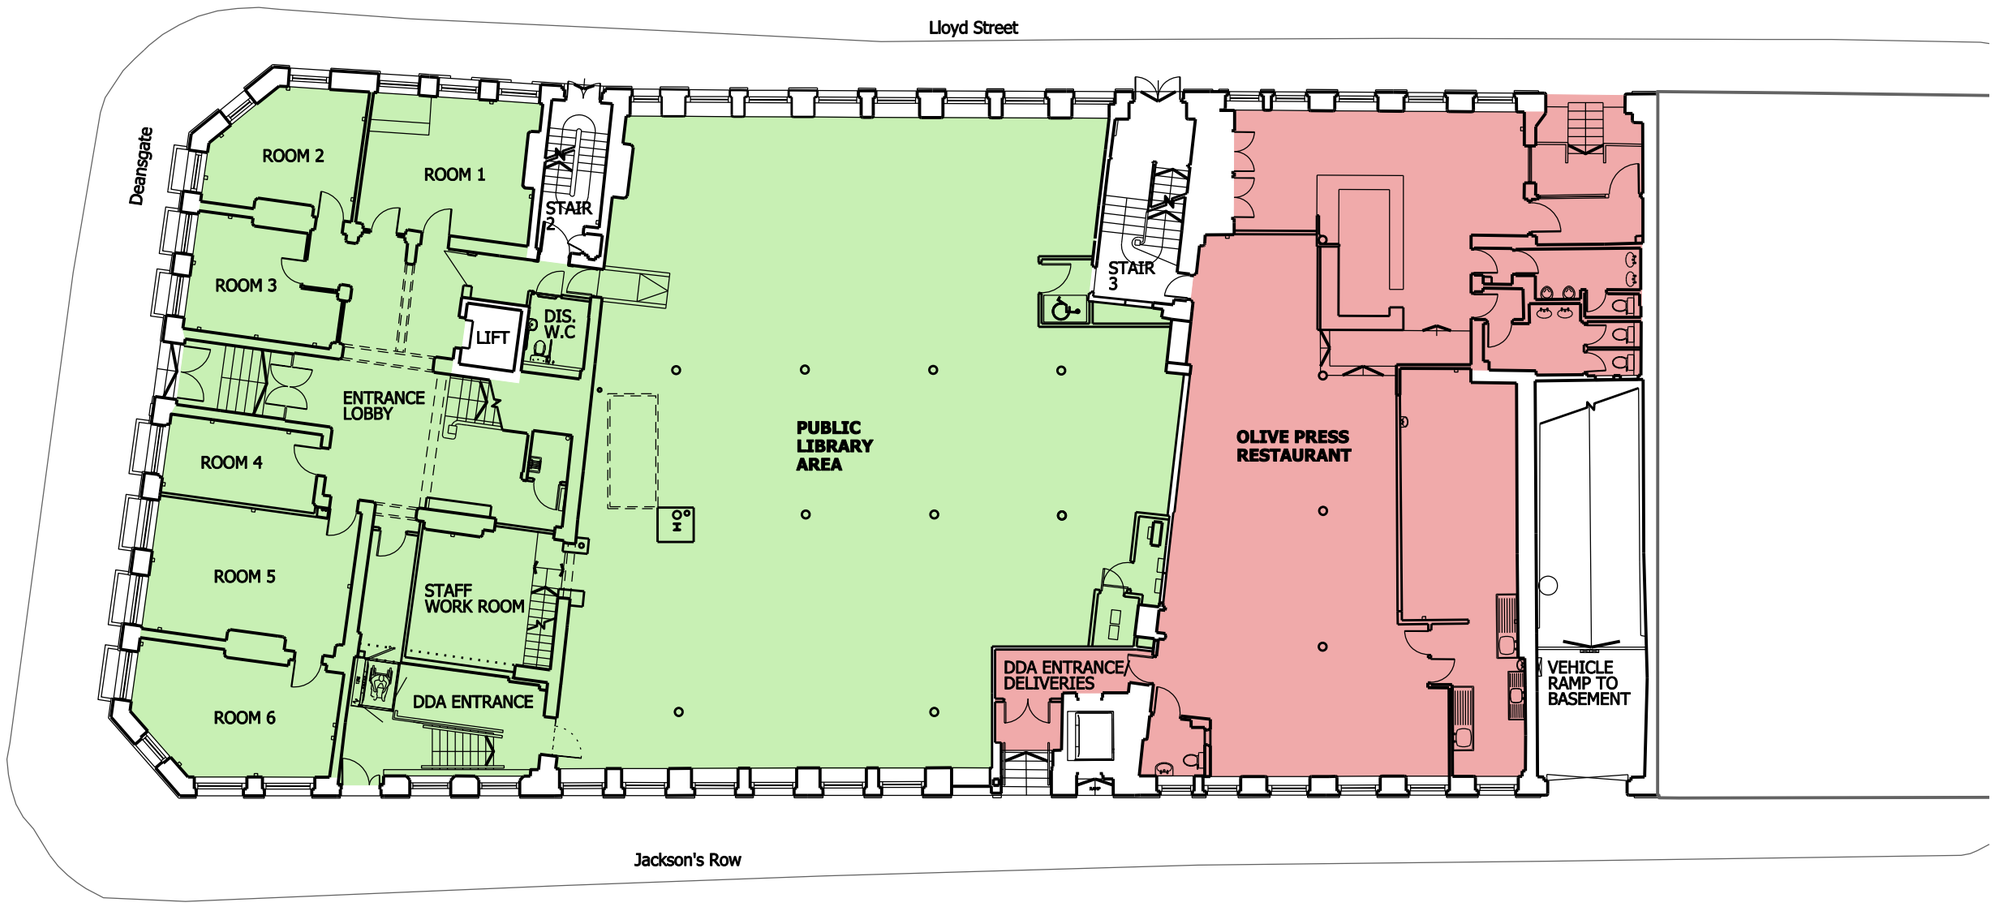


EXISTING OLIVE PRESS RESTAURANT DEMISE (USE CLASS A3)

EXISTING LIBRARY DEMISE (USE CLASS D1)

bridge architects

address 19 Lumb Lane, Littlemoss, Manchester, M43 7BU **phone** 0161 371 7570 **web** www.bridgearchitects.com
directors Russell Bridge RIBA ARB Victoria Kirkpatrick ARB **company #** 07793934 **email** info@bridgearchitects.com

revision notes

project	Elliot House
client	Bruntwood
job no.	0176
drawing no.	al(05)203
drawing title	Existing Ground Floor Plan
drawing scale	1:200 @ A3
drawing created	February 2014
drawing rev	-

FOR: PLANNING-CHANGE OF USE

bridge architects

Do not scale from this drawing - use figured dimensions only.
This design and drawing is the copyright of bridge architects ltd and may not be reproduced in any form without prior written consent.
Issue of the drawing does not impart any real or implied copyright licence.