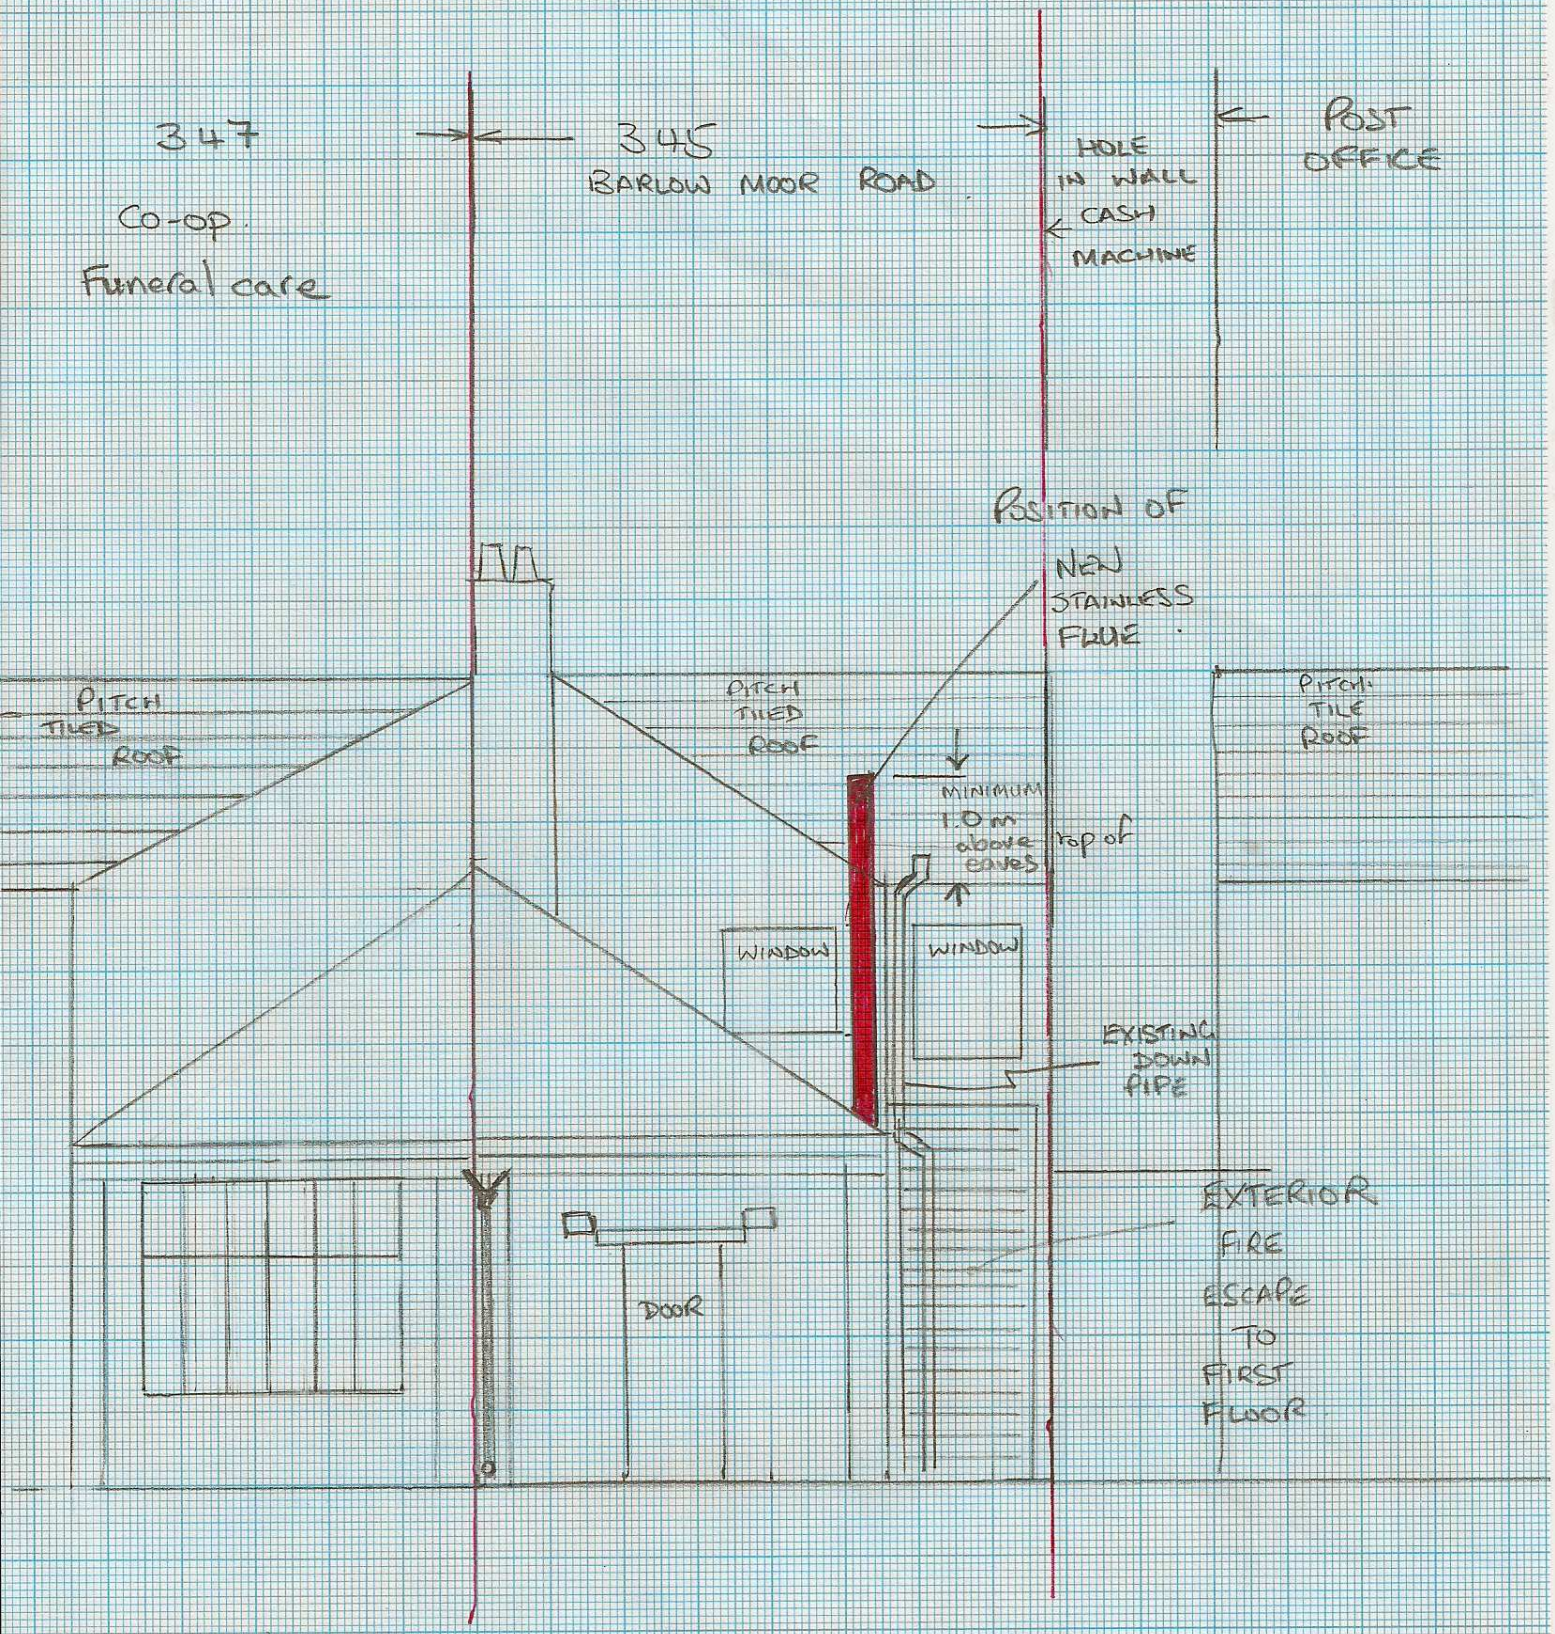

345 BARLOW MOOR ROAD.

REAR ELEVATION.

SCALE : 1:100

N.B. POSITION OF NEW FLUE IN RED