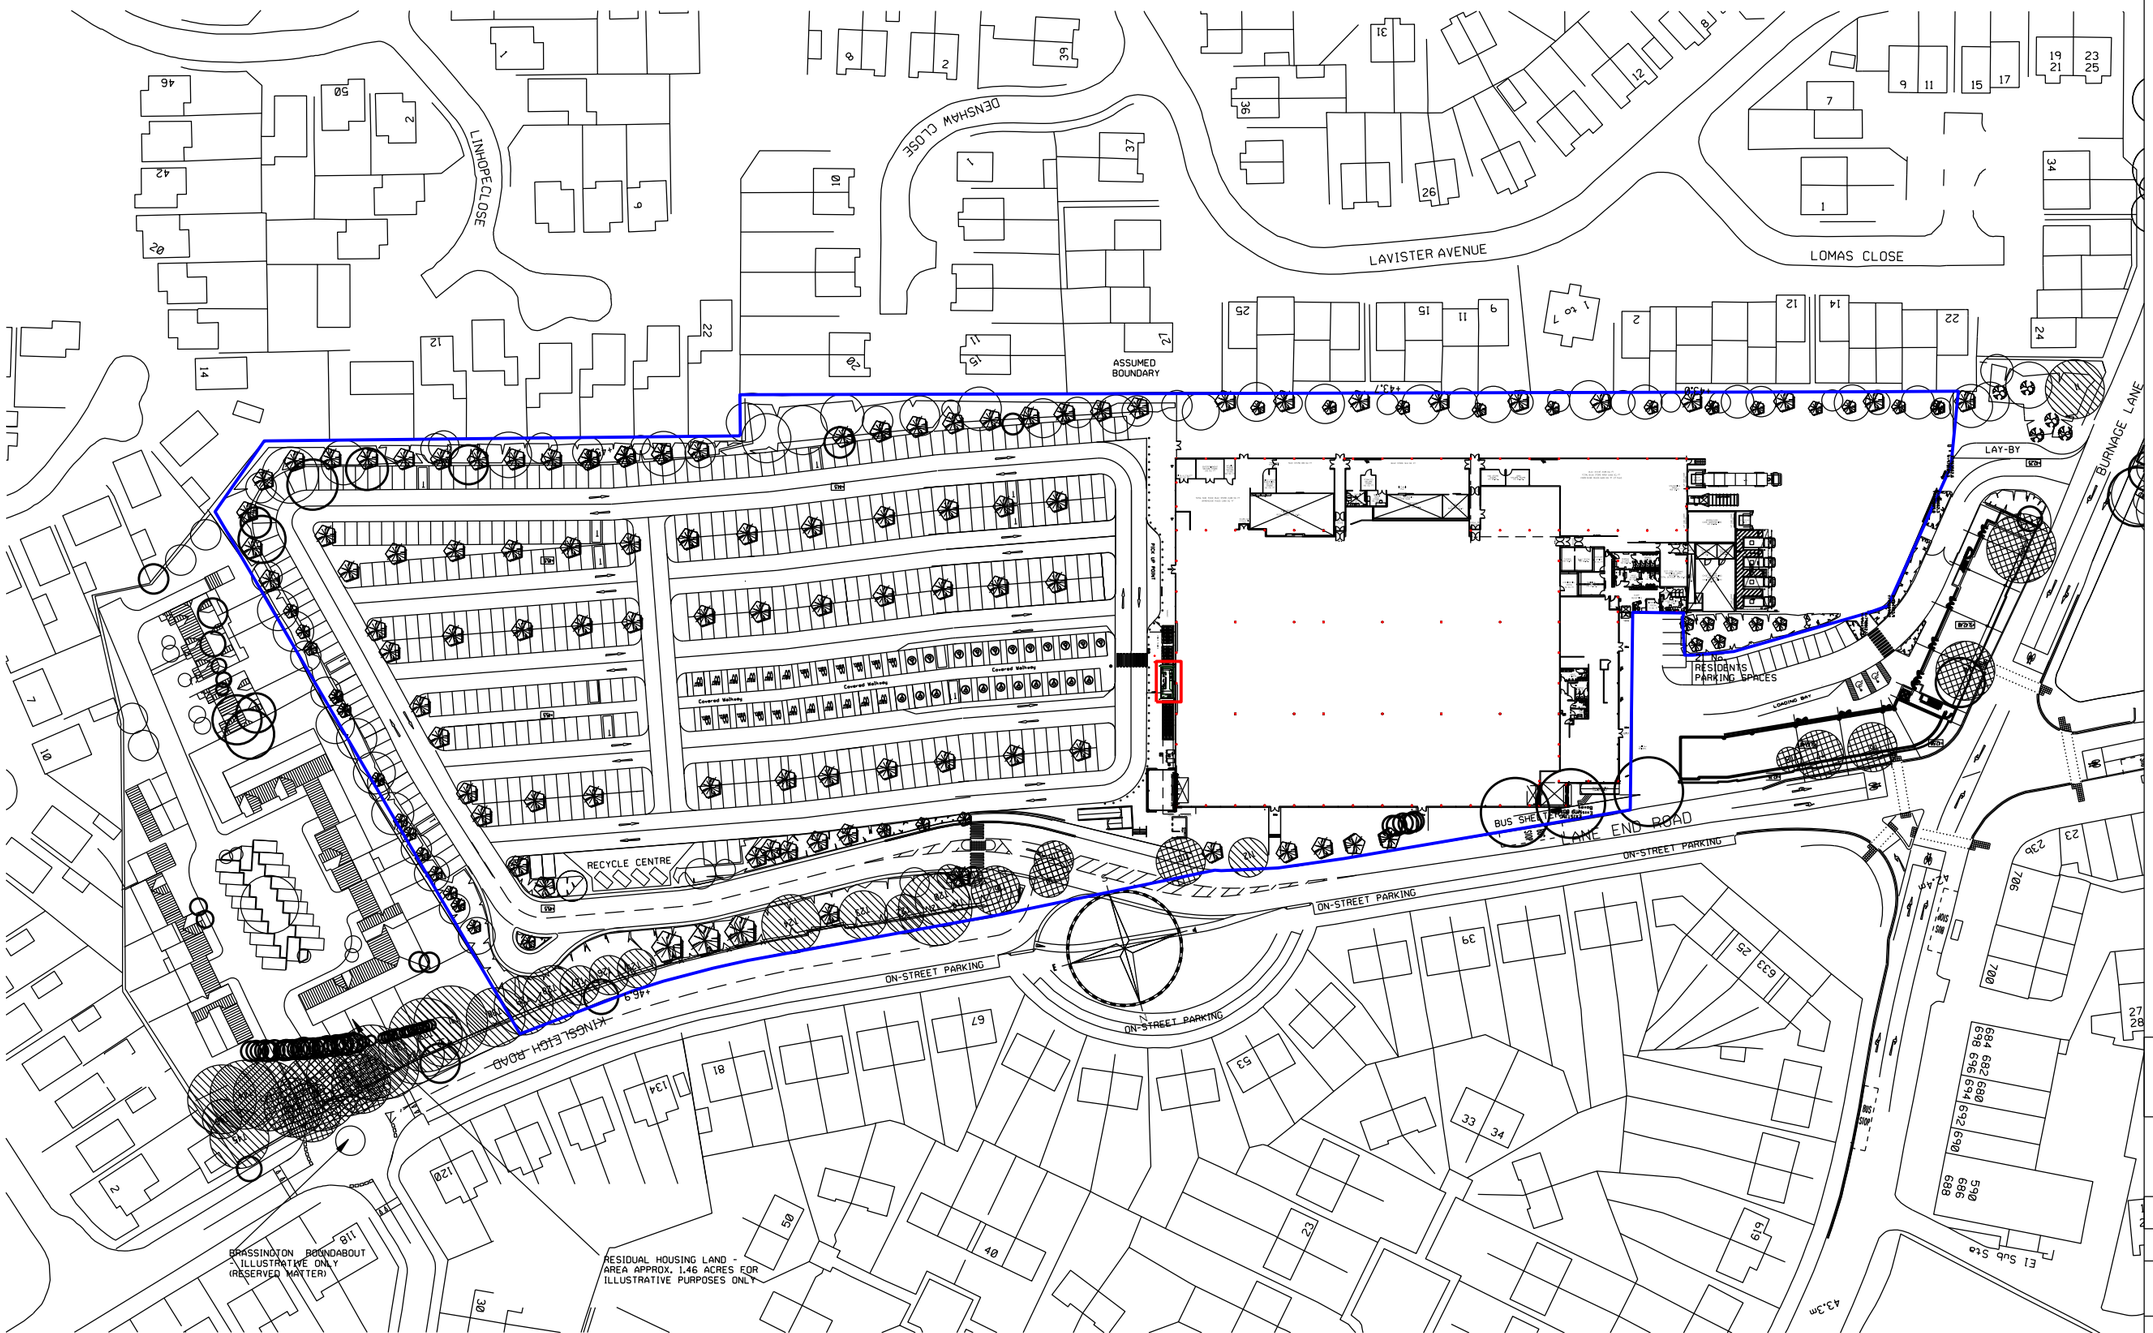

POD FROM FRONT ENTRANCE: 14.17m

SITE BOUNDARY: 3.03 HECTARES

REV.	REVISIONS	DATE
##	EXISTING PLAN PRODUCED	15.11.13

0 SCALE 1:50 2m
0 SCALE 1:100 4m
0 SCALE 1:200 8m
0 SCALE 1:500 20m
0 SCALE 1:1250 50m

PROPOSED LOCATION

SITE BOUNDARY

PROJECT
5128
BURNAGE

DESCRIPTION
DRY CLEANING POD
BOUNDARY & LOCATION PLAN

DRAWING NO. 5128pag##.dgn

PHASE ISSUE ##

SCALE 1:1250@A3

DATE 15.11.13

PLANNING HEAD Steve Scott

COMPANY FUSE 3

DRAWN WF

TESCO
STORE PLANNING

TESCO STORES LIMITED
STORE PLANNING DEPARTMENT
PROPERTY SERVICES
P.O. BOX 400, CIRRUS BUILDING, SHIRE PARK
WELWYN GARDEN CITY, HERTS, AL7 1GA
TELEPHONE : 01707 395150
THE COPYRIGHT AND ALL OTHER RIGHTS IN AND RELATING TO THIS PUBLICATION BELONG TO AND ARE THE ISSUE PROPERTY OF TESCO STORES LIMITED. ALL RIGHTS ARE RESERVED. NEITHER THE WHOLE NOR ANY PART OF THIS PUBLICATION MAY BE REPRODUCED, STORED IN A RETRIEVAL SYSTEM OR TRANSMITTED IN ANY FORM OR BY ANY MEANS, ELECTRONIC OR MECHANICAL MEANS INCLUDING PHOTOCOPYING AND RECORDING OR FROM ANY RETRIEVAL SYSTEM, WITHOUT THE PRIOR WRITTEN LICENCE FROM THE OWNER
© 2005 TESCO STORES LIMITED