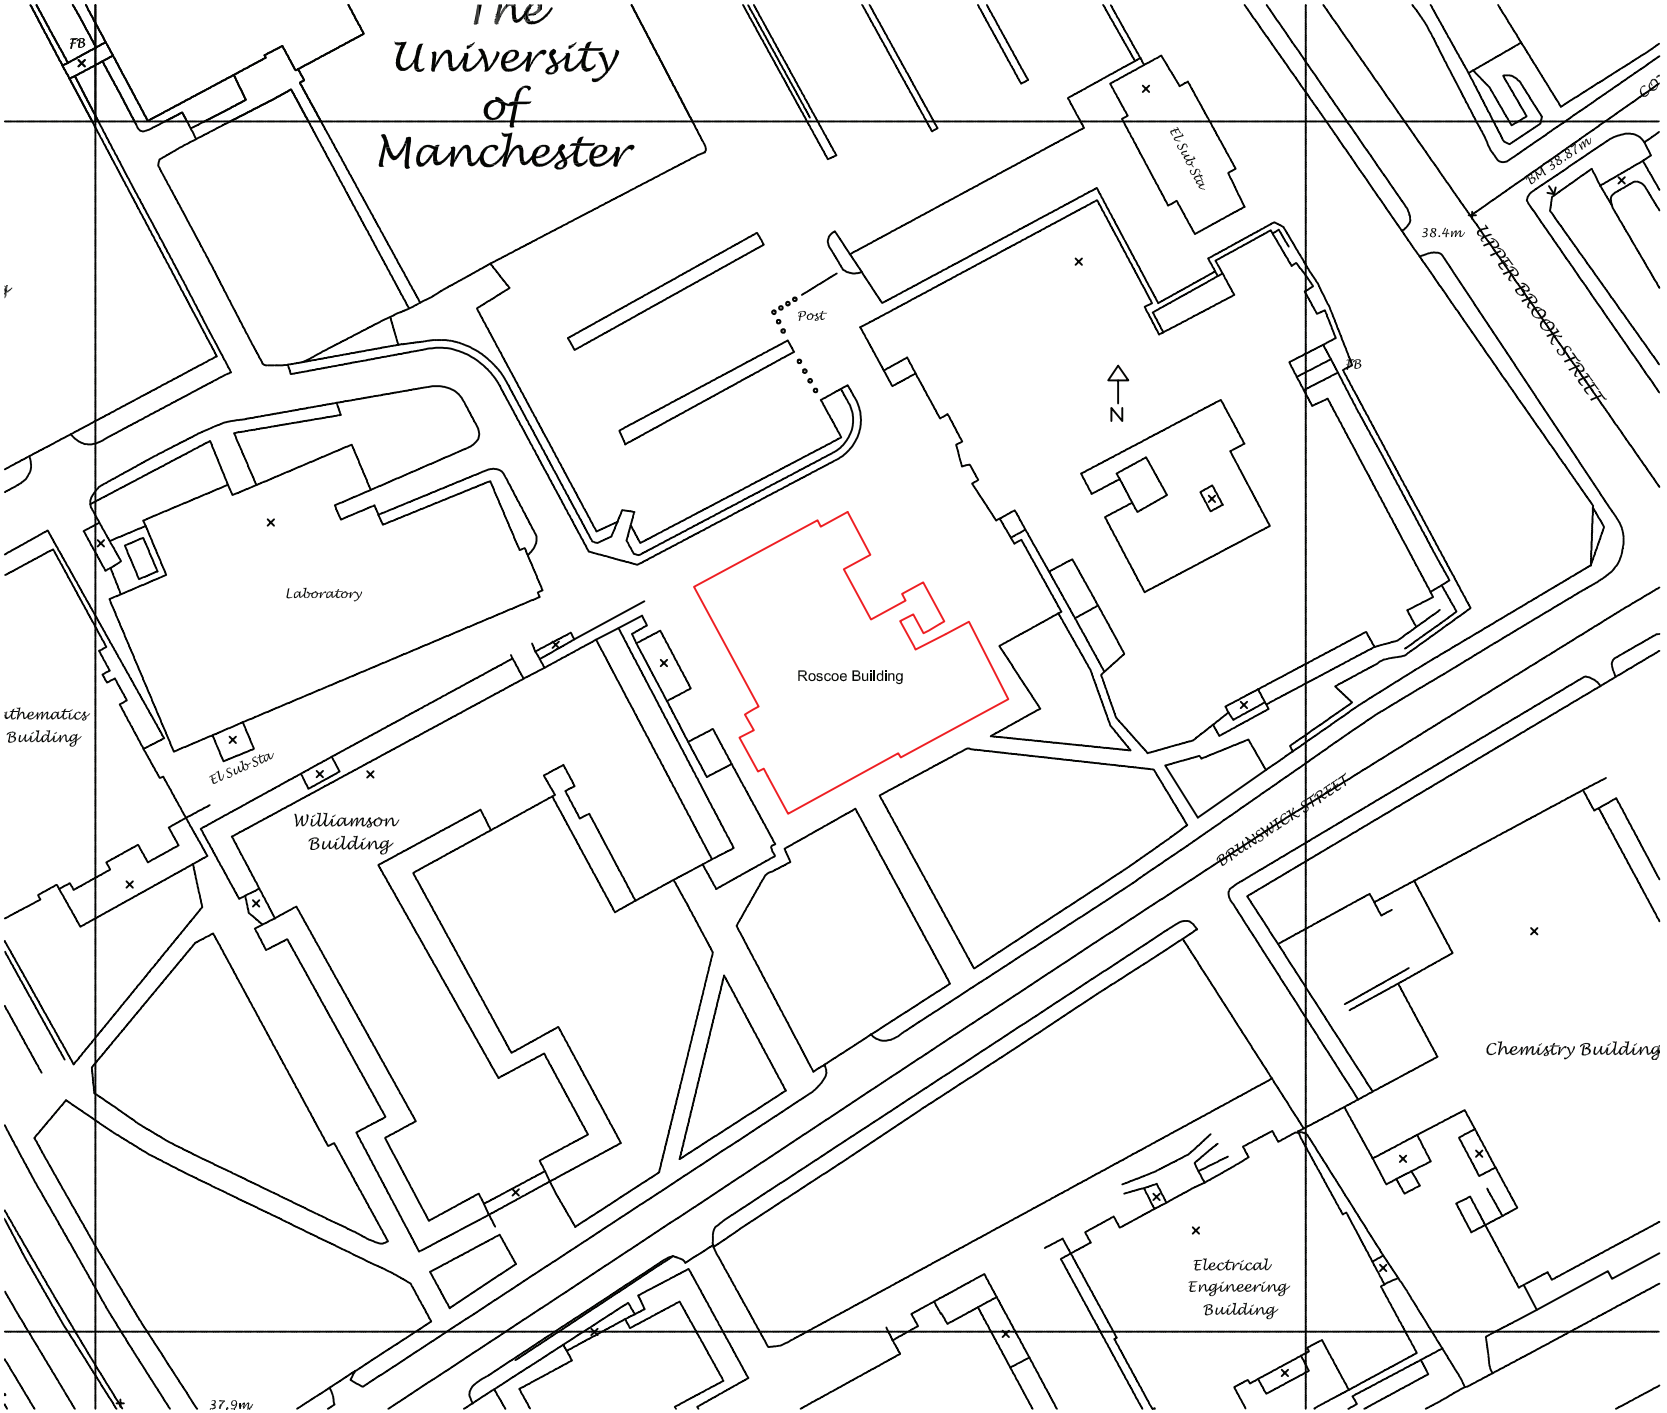

RLB Rider Levett Bucknall

DO NOT SCALE THIS DRAWING, CHECK ALL DIMENSIONS ON SITE

This drawing is to be read in conjunction with all relevant specifications and drawings issued. For discrepencies or ommissions contact Rider Levett Bucknall.
The contractor is to check and verify all building and site dimensions and check levels before work commences

© Rider Levett Bucknall UK Limited.

Date:	Revision:	Dr:

Client:
University of Manchester

Drawing Issue:
Planning

Project:
Roscoe Damp Remediation

Drawing Title:
Site Plan

Scale:	Drawing Nr:		
1:1250 @A4	5086-072-002-P		
Revision:	Drawn:	Authorised by:	Date:
	SC	SC	11/07/13

Drawing Ref:
5086-072-002-P

8 Exchange Quay
Salford Quays
Manchester
United kingdom
M5 3EJ

Tel : +44 (0)161 868 7700
Fax : +44 (0)161 868 7701
Email : first.name@uk.rlb.com
Web : www.rlb.com

RLB Rider Levett Bucknall

Drawing Nr: 5086-072-002-P
Drawing Title: Planning
Project: Roscoe Damp Remediation
Client: University of Manchester