
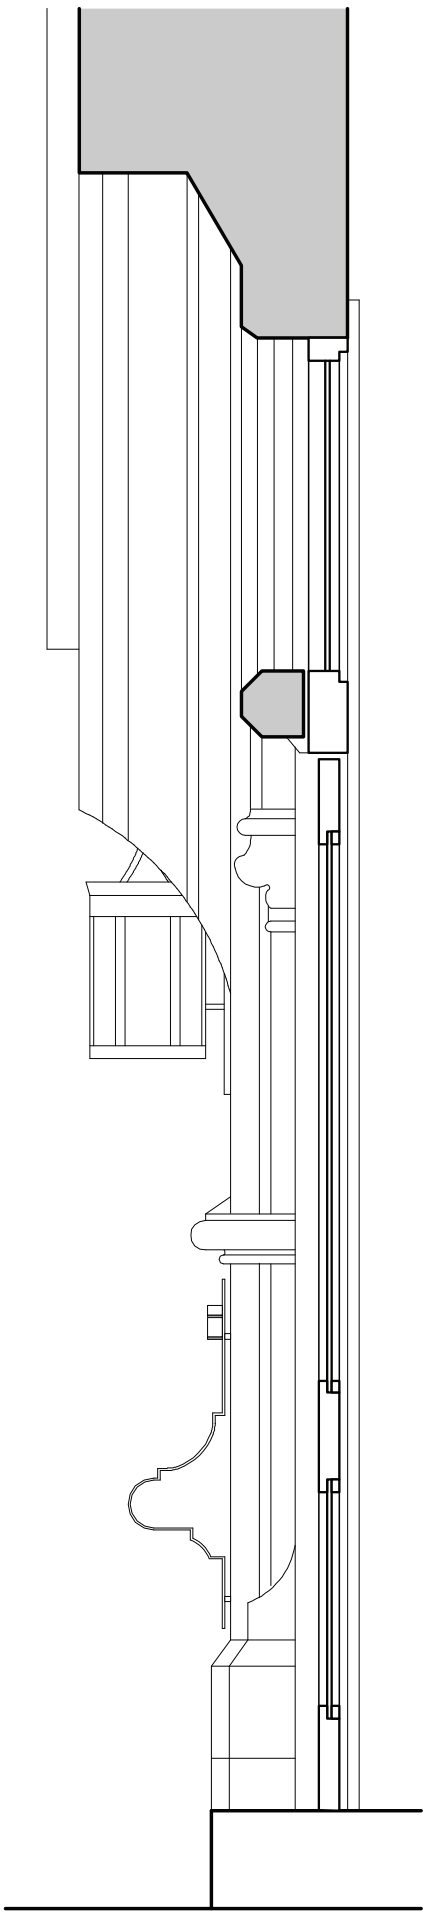


Entrance Section as Existing

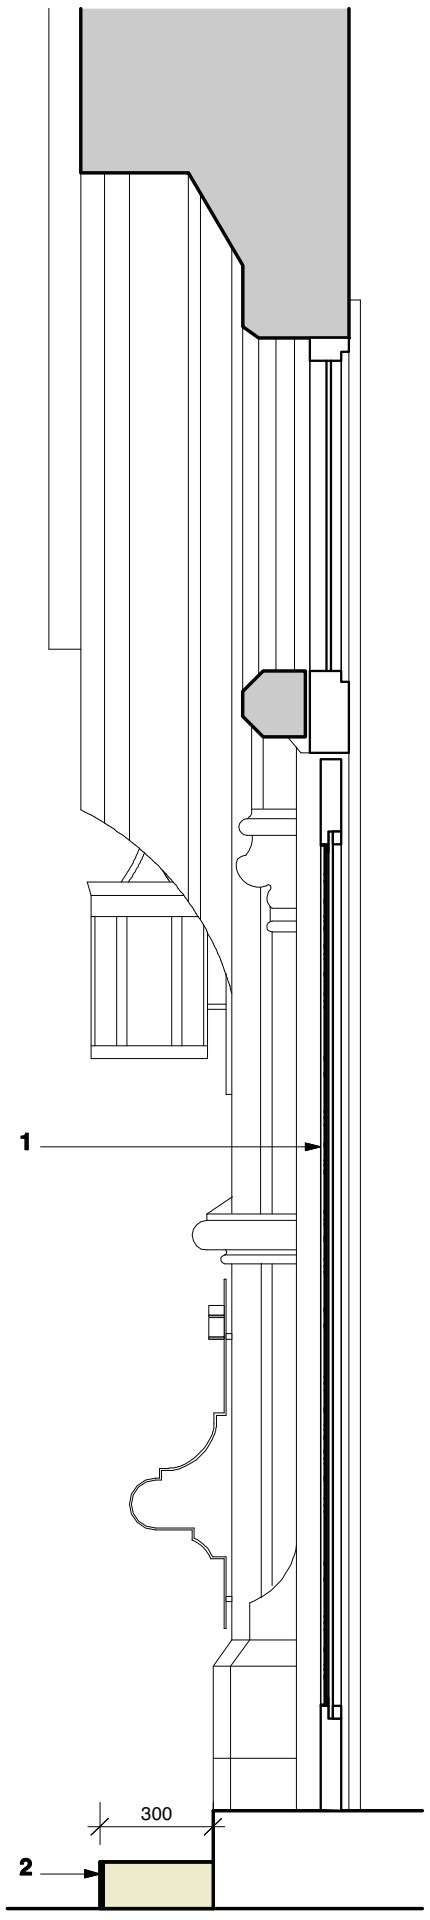

Entrance Section as Proposed

1. New grills fixed to amended entrance doors; to be laser cut from 3mm stainless steel with black powder coated finish with applied layered detail in brass and powder coated finish

2. New step: construction to be brass edging strip to match existing handrails with coloured concrete infil with textured finish

Wrather & Co.

Commercial Property
St. Andrews Chambers, 20-21 Albert Square,
Manchester M2 5PE
Telephone 0161 833 0123
Fax 0161 833 4567
Email: property@wrather.co.uk

2 Mount Street
Improvement Works 2011

DRAWING NO.		REV.	SCALE
W552_1.08 Proposed internal entrance elevation			1:20
DRAWN BY JW	DATE	12.02.14	
CHECKED BY	PLOT SIZE	A3	