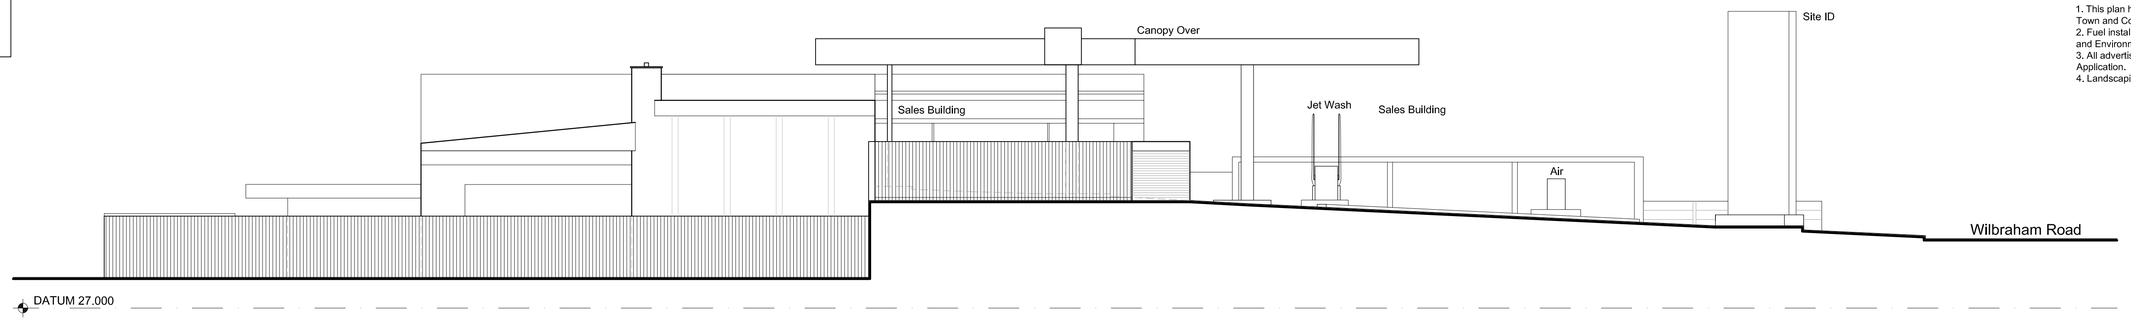
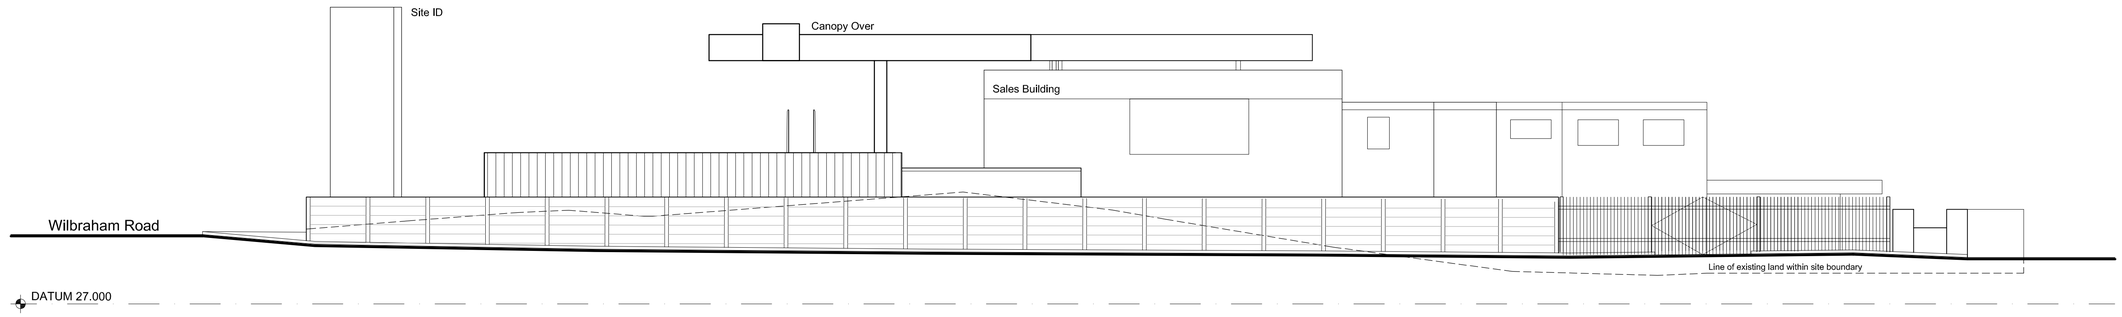
NORTH

GENERAL NOTES

1. This plan has been prepared for the submission and approval under Town and Country Planning only.
2. Fuel installation to be fully compliant with all relevant current Licensing and Environmental Standard and Regulations.
3. All advertisements outlined are subject to a separate Advertisement Application.
4. Landscaping subject to separate scheme.



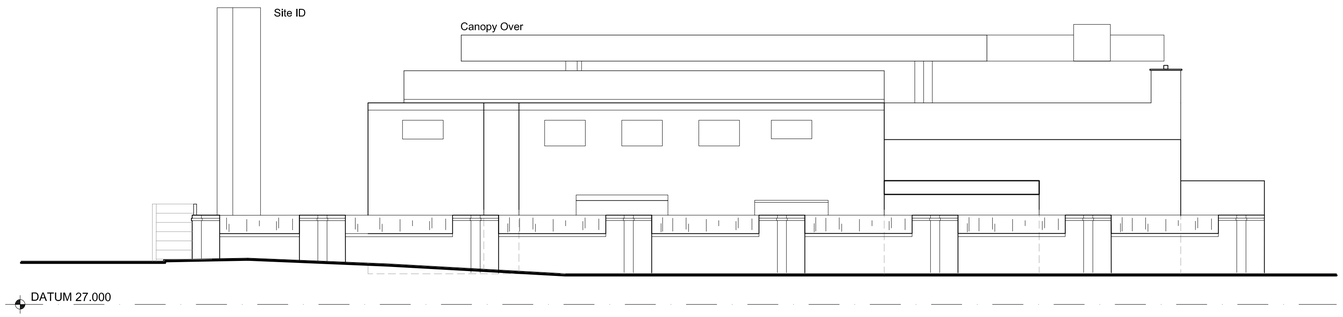

## EXISTING WEST ELEVATION




## EXISTING EAST ELEVATION




## EXISTING SOUTH ELEVATION (WILBRAHAM ROAD)




## EXISTING NORTH ELEVATION

**A1**
ORIGINAL
PLOT SIZE

| Rev | Date | Comments |
|---|---|---|
| | | |

| | |
|---|---|
| STATUS | PLANNING |
| PROPOSAL | Forecourt Redevelopment |
| SITE LOCATION | WILBRAHAM ROAD SERVICE STATION<br>A6010 Wilbraham Road, Chorlton-Cum-Hardy,<br>Manchester. Greater Manchester. M21 0SD. |
| TITLE | EXISTING ELEVATIONS |
| CLIENT | RAPLEYS LLP |

Rapleys


JENNINGS DESIGN LIMITED
York House, Valley Court, Canal Road,
Bradford, West Yorkshire, BD1 4SP.
TEL. No. 01274 395422
FAX. No. 01274 395427
E-mail office@jen305.com


| | | | |
|---|---|---|---|
| Drawn by: | DS | Checked by: | NJJ |
| Date: | Nov. 2013 | Scales: | 1:100 @ A1 |

PLAN NO. **131163-PLG2**

0 5 10
SCALE - METRES