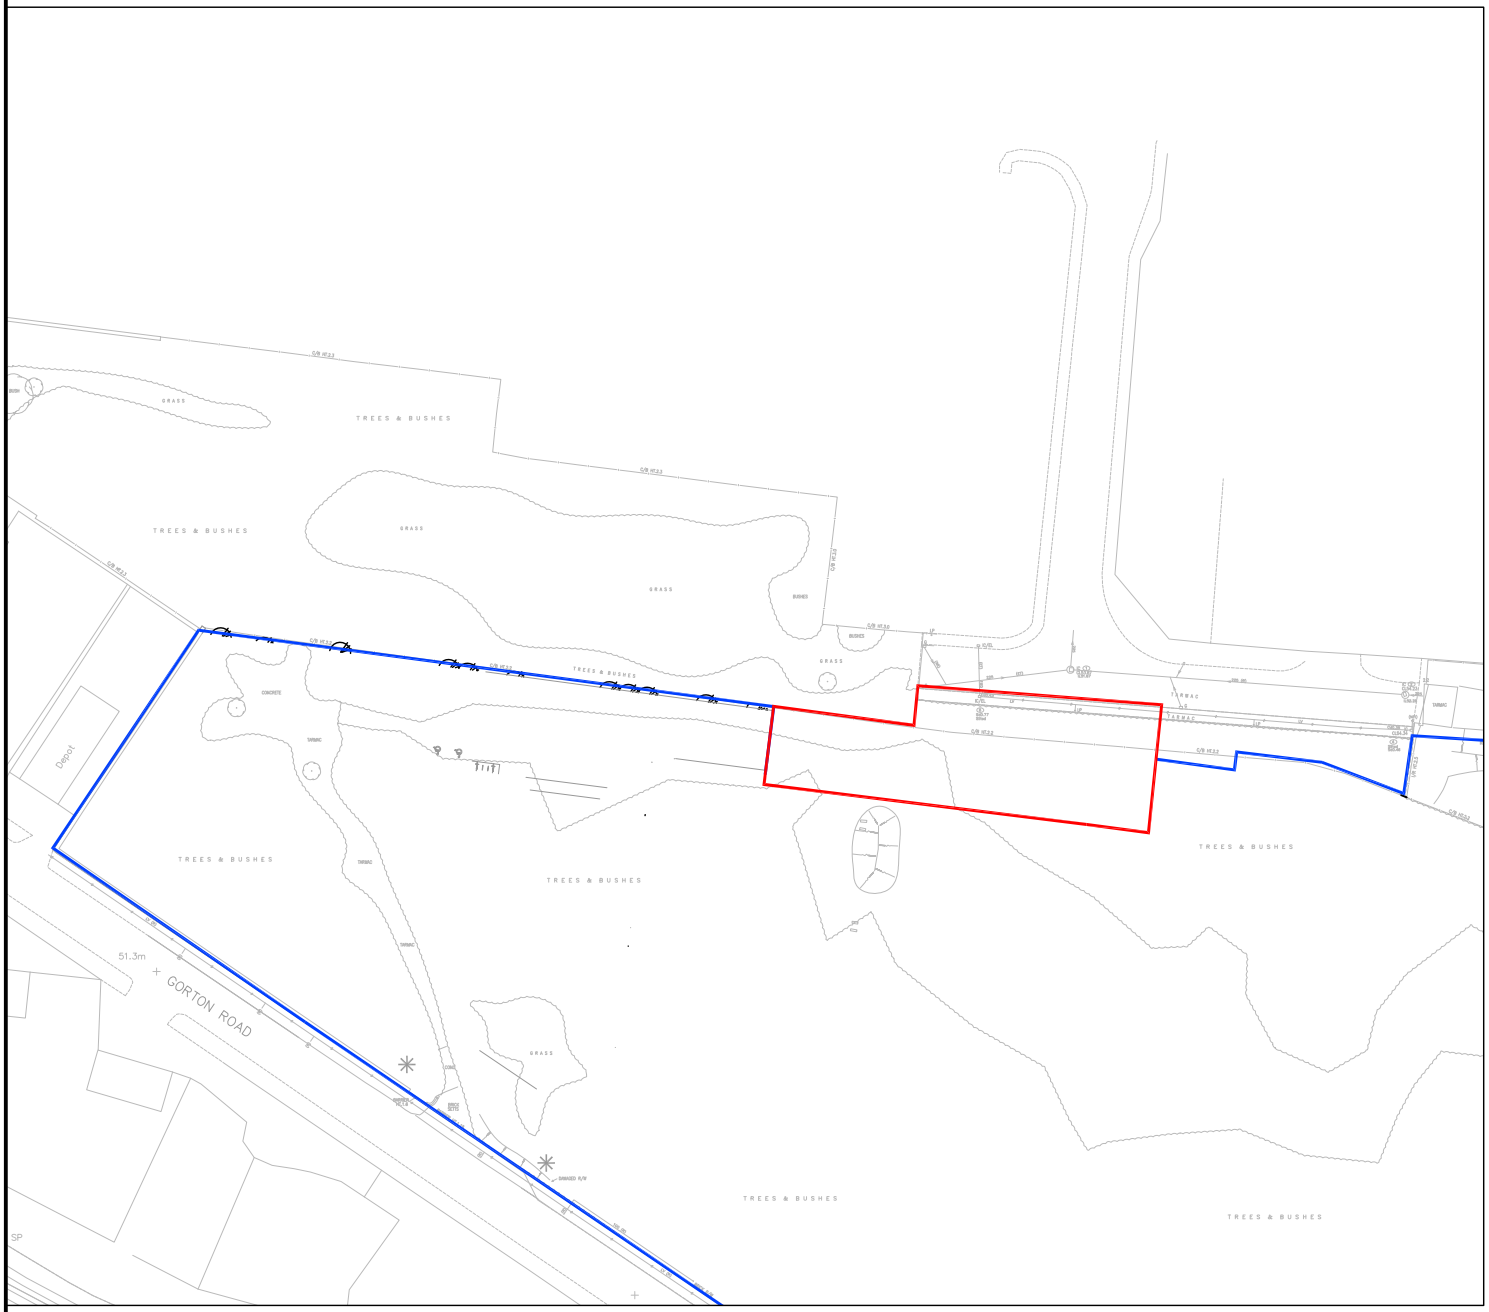

BDP SHALL HAVE NO RESPONSIBILITY FOR ANY USE MADE OF THIS DOCUMENT OTHER THAN FOR THAT WHICH IT WAS PREPARED AND ISSUED.

ALL DIMENSIONS SHOULD BE CHECKED ON SITE.

DO NOT SCALE FROM THIS DRAWING.

ANY DRAWING ERRORS OR DIVERGENCES SHOULD BE BROUGHT TO THE ATTENTION OF BUILDING DESIGN PARTNERSHIP AT THE ADDRESS SHOWN BELOW

NOTES

REVISION / DESCRIPTION	DRAWN	AUTHORISED	DATE
B/ Survey updated	CS	PS	19.11.13
A/ Updated the remainder of Network Rail ownership line	CS	PS	02.10.13
First Issue	CS	ARJ	27.09.13

BDP.

11 Ducie Street
P.O. Box 85, Piccadilly Basin
Manchester M60 3JA
United Kingdom
T +44 (0)161 828 2200
F +44 (0)161 828 2235
www.bdp.com

PROJECT
Manchester Ashbury's
Land off Gorton Road

DRAWING TITLE
Wolveton Street Access
Location Plan

SCALE
1:1250

DATE
17.07.13

JOB NUMBER
P2005537

DRAWING NUMBER
(9-)SK001

REVISION
B