Fencing

sf	**1800 high screen fence. Concrete post and waney lap timber panels**
f	**900 high fence Concrete post and waney lap timber panels**
fe	**Retain existing fence on site**
br	**low level 500mm high brick wall fronted by planter**
tf	**tree protection fence to be retained through the construction process all as described in Aboricultural Statement**

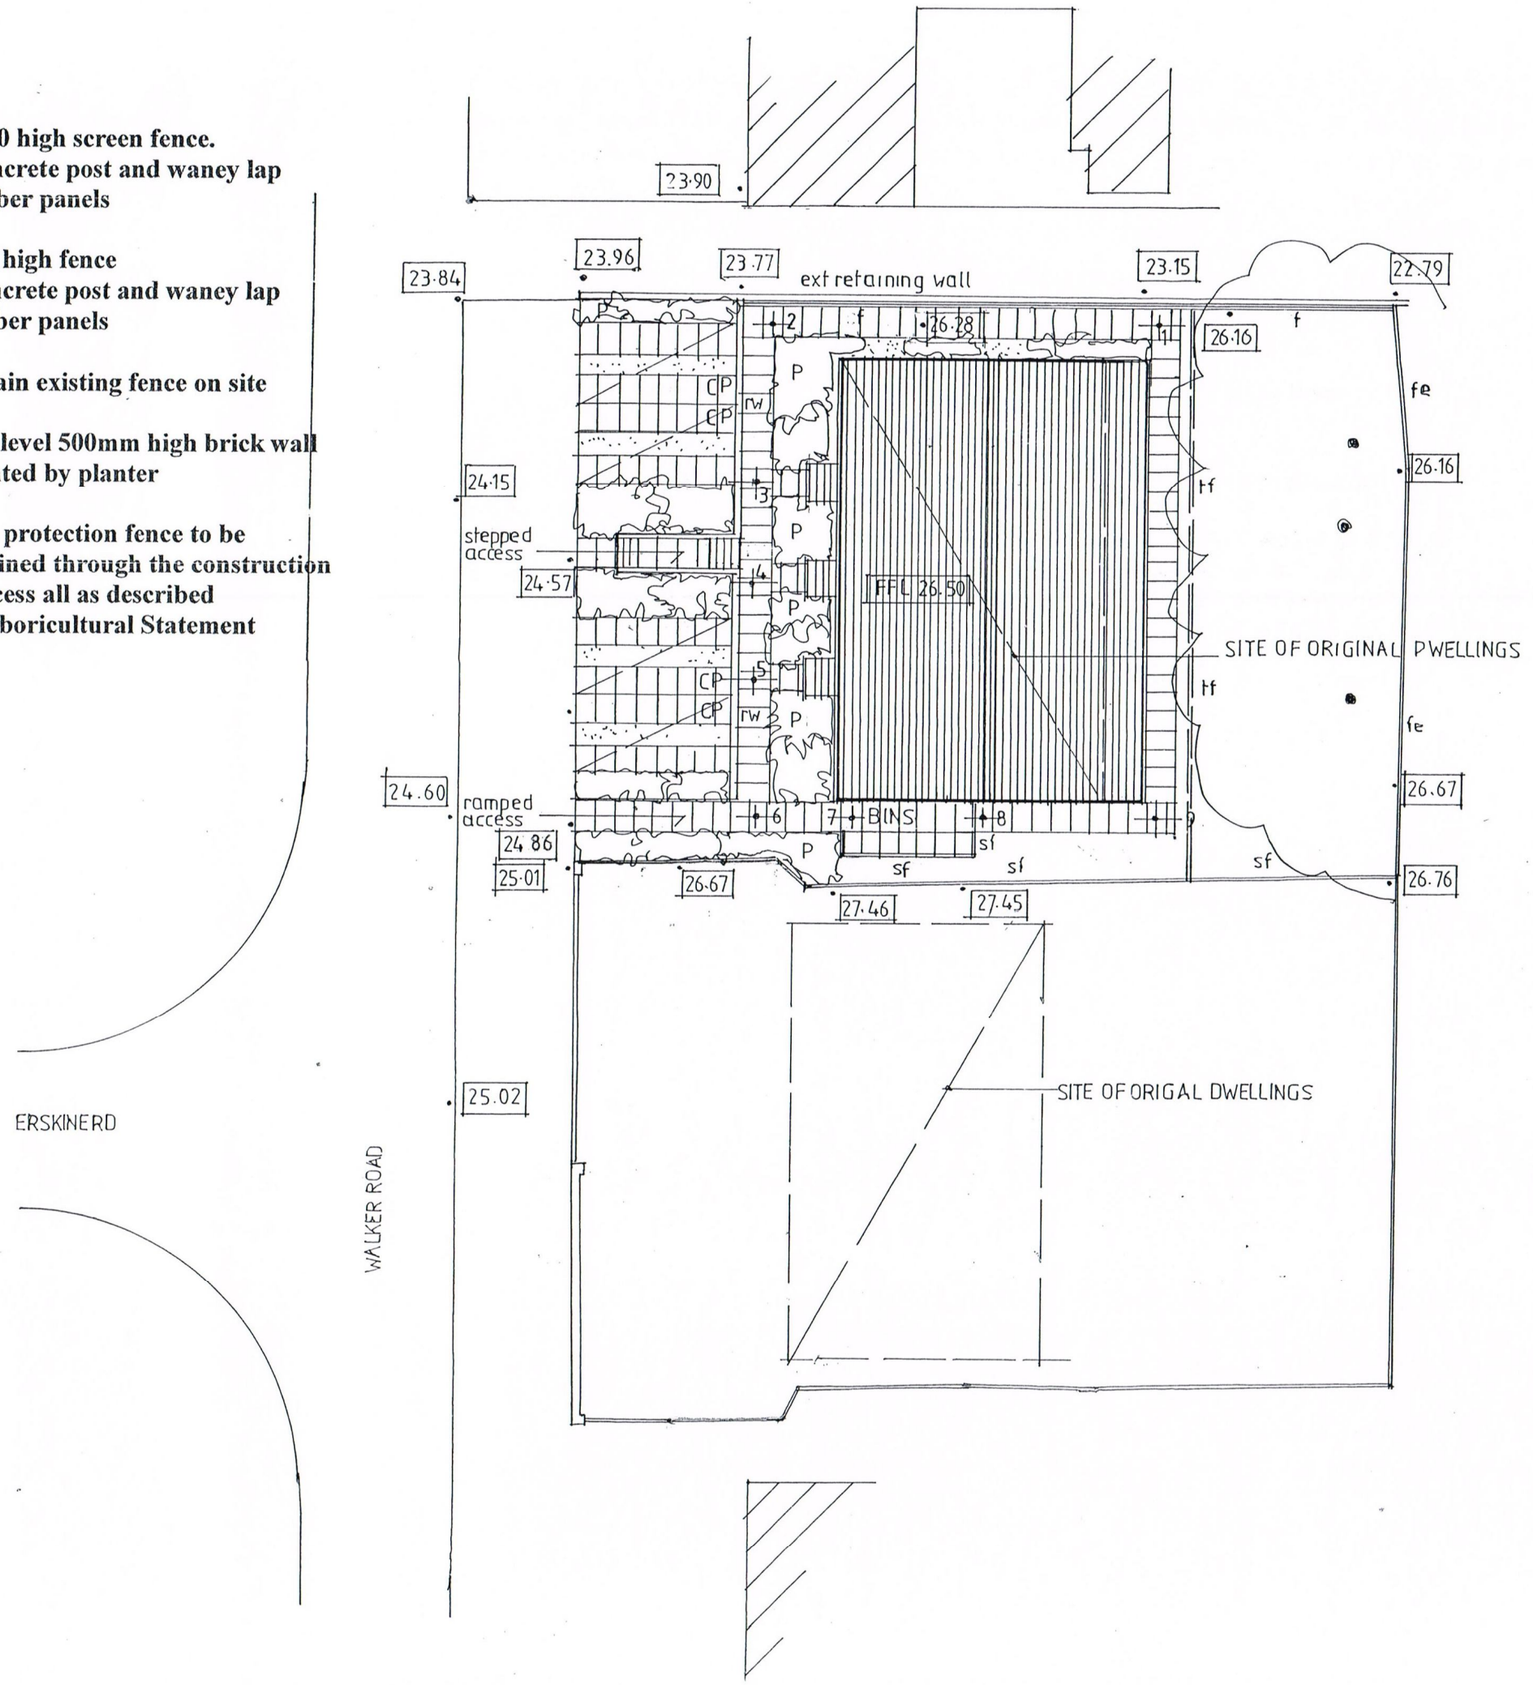

Site of
1 and 3 Walker Road
Blackley
Manchester
M9 6RE

Proposed Erection of 4 Apartments
Planning Application

Proposd Site Layout
Scale 1:200
Reference PK02/0114/01A

P A Dust Chartered Architect
1 Spring Mill
Spring Street
Uppermill
Saddleworth
Lancashire OL3 6AJ
t+f 01457 870382
m 07713 636592
e tony.dust@btinternet.com

26.16	**existing levels**
1	**proposed levels**
1	**26.20**
2	**26.20**
3	**26.20**
4	**26.20**
5	**26.05**
6	**25.65**
7	**25.95**
8	**26.15**
9	**26.35**
p	**planting**
f	**fence**
sf	**screen fence**
cp	**car aprking space**