663 KINGSWAY, BURNAGE, MANCHESTER M19 1SY

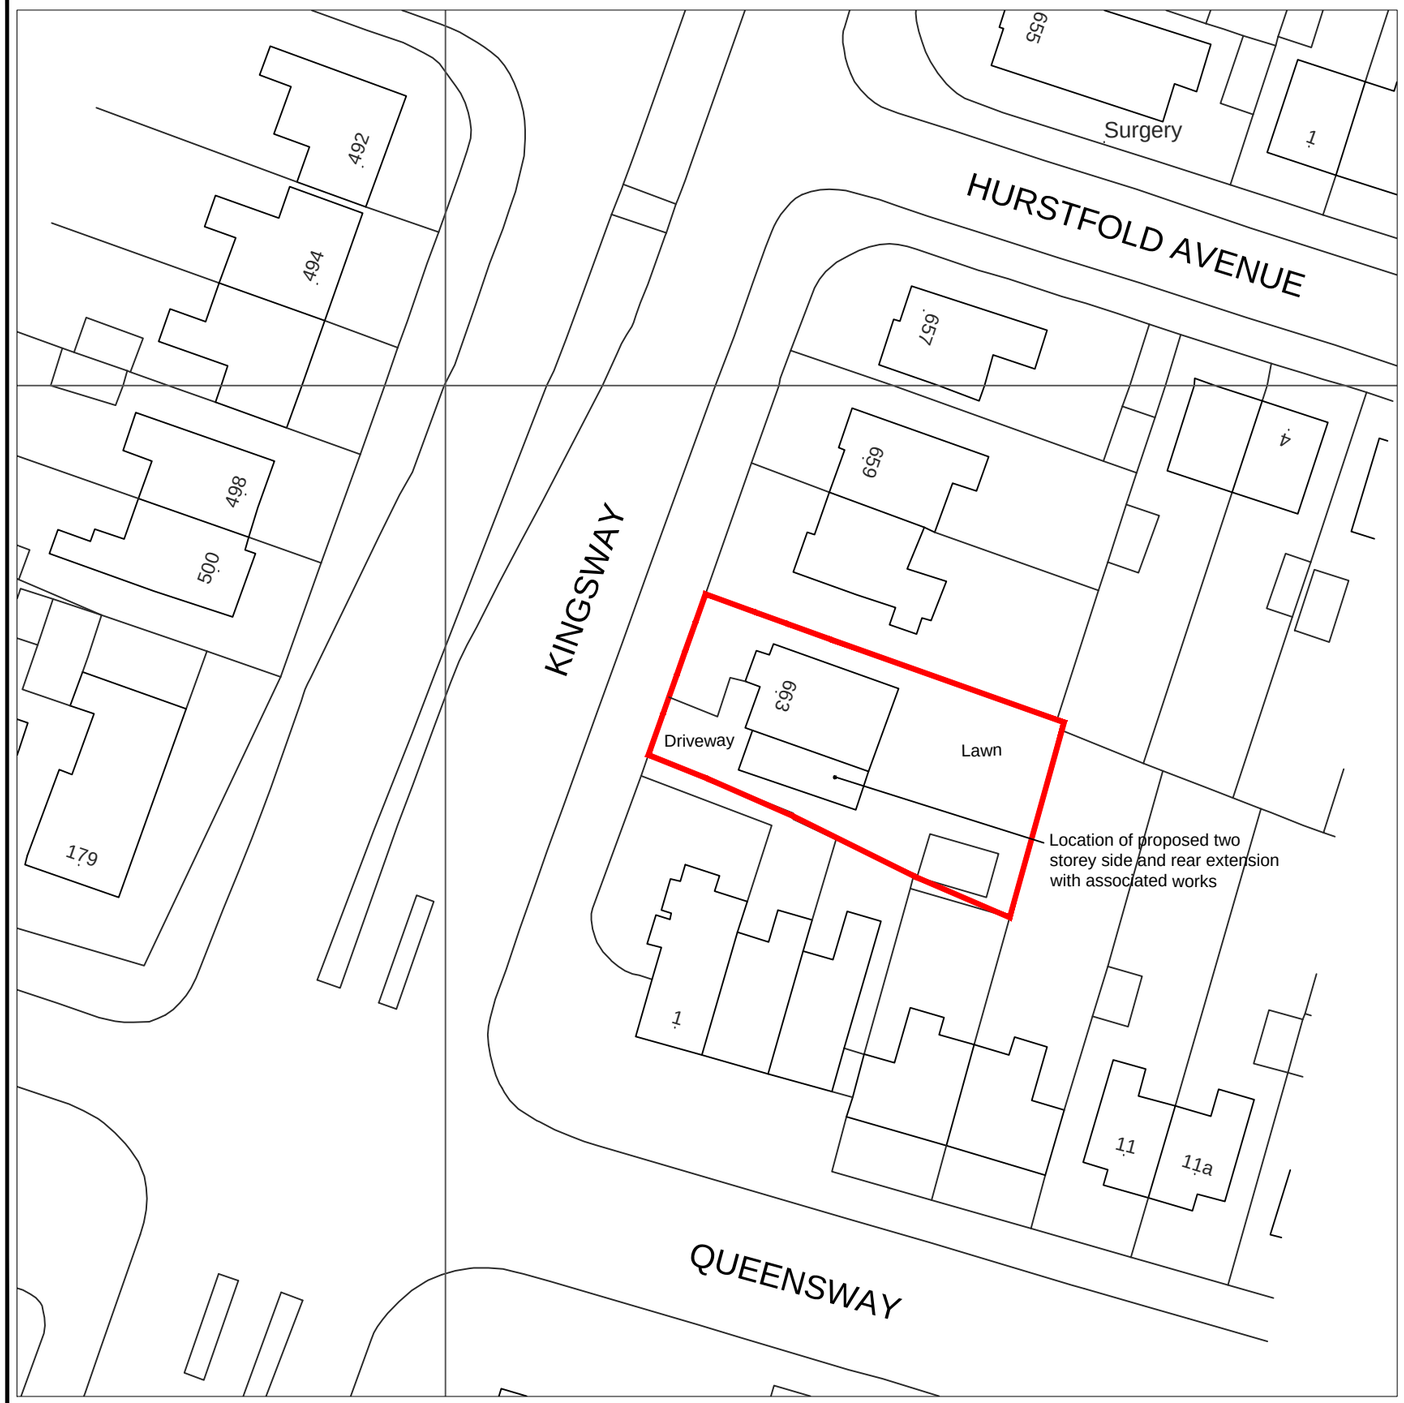

Block Plan
Scale 1:500



Site Location Plan
scale 1:1250

N
W E
S

Client :
Mr & Mrs A AL-KAZZAZ

Project :
663 Kingsway, Burnage,
Manchester M19 1SY

Drawing :

BLOCK AND LOCATION PLANS

Job No : 023.13 | **Date :** 24.09.13 | **Paper size :** A3

Drwg No : 023.13.BLP01 | **Rev :** - | **Scale :** 1:500,1:1250

Drawn by : DJC | **Status :** PLANNING

ADC
LINK HOUSE
273 CROWN LANE
HORWICH
BOLTON
BL6 5HY
TEL : 01204 675550
ARCHITECTURAL DESIGN CONSULTANCY