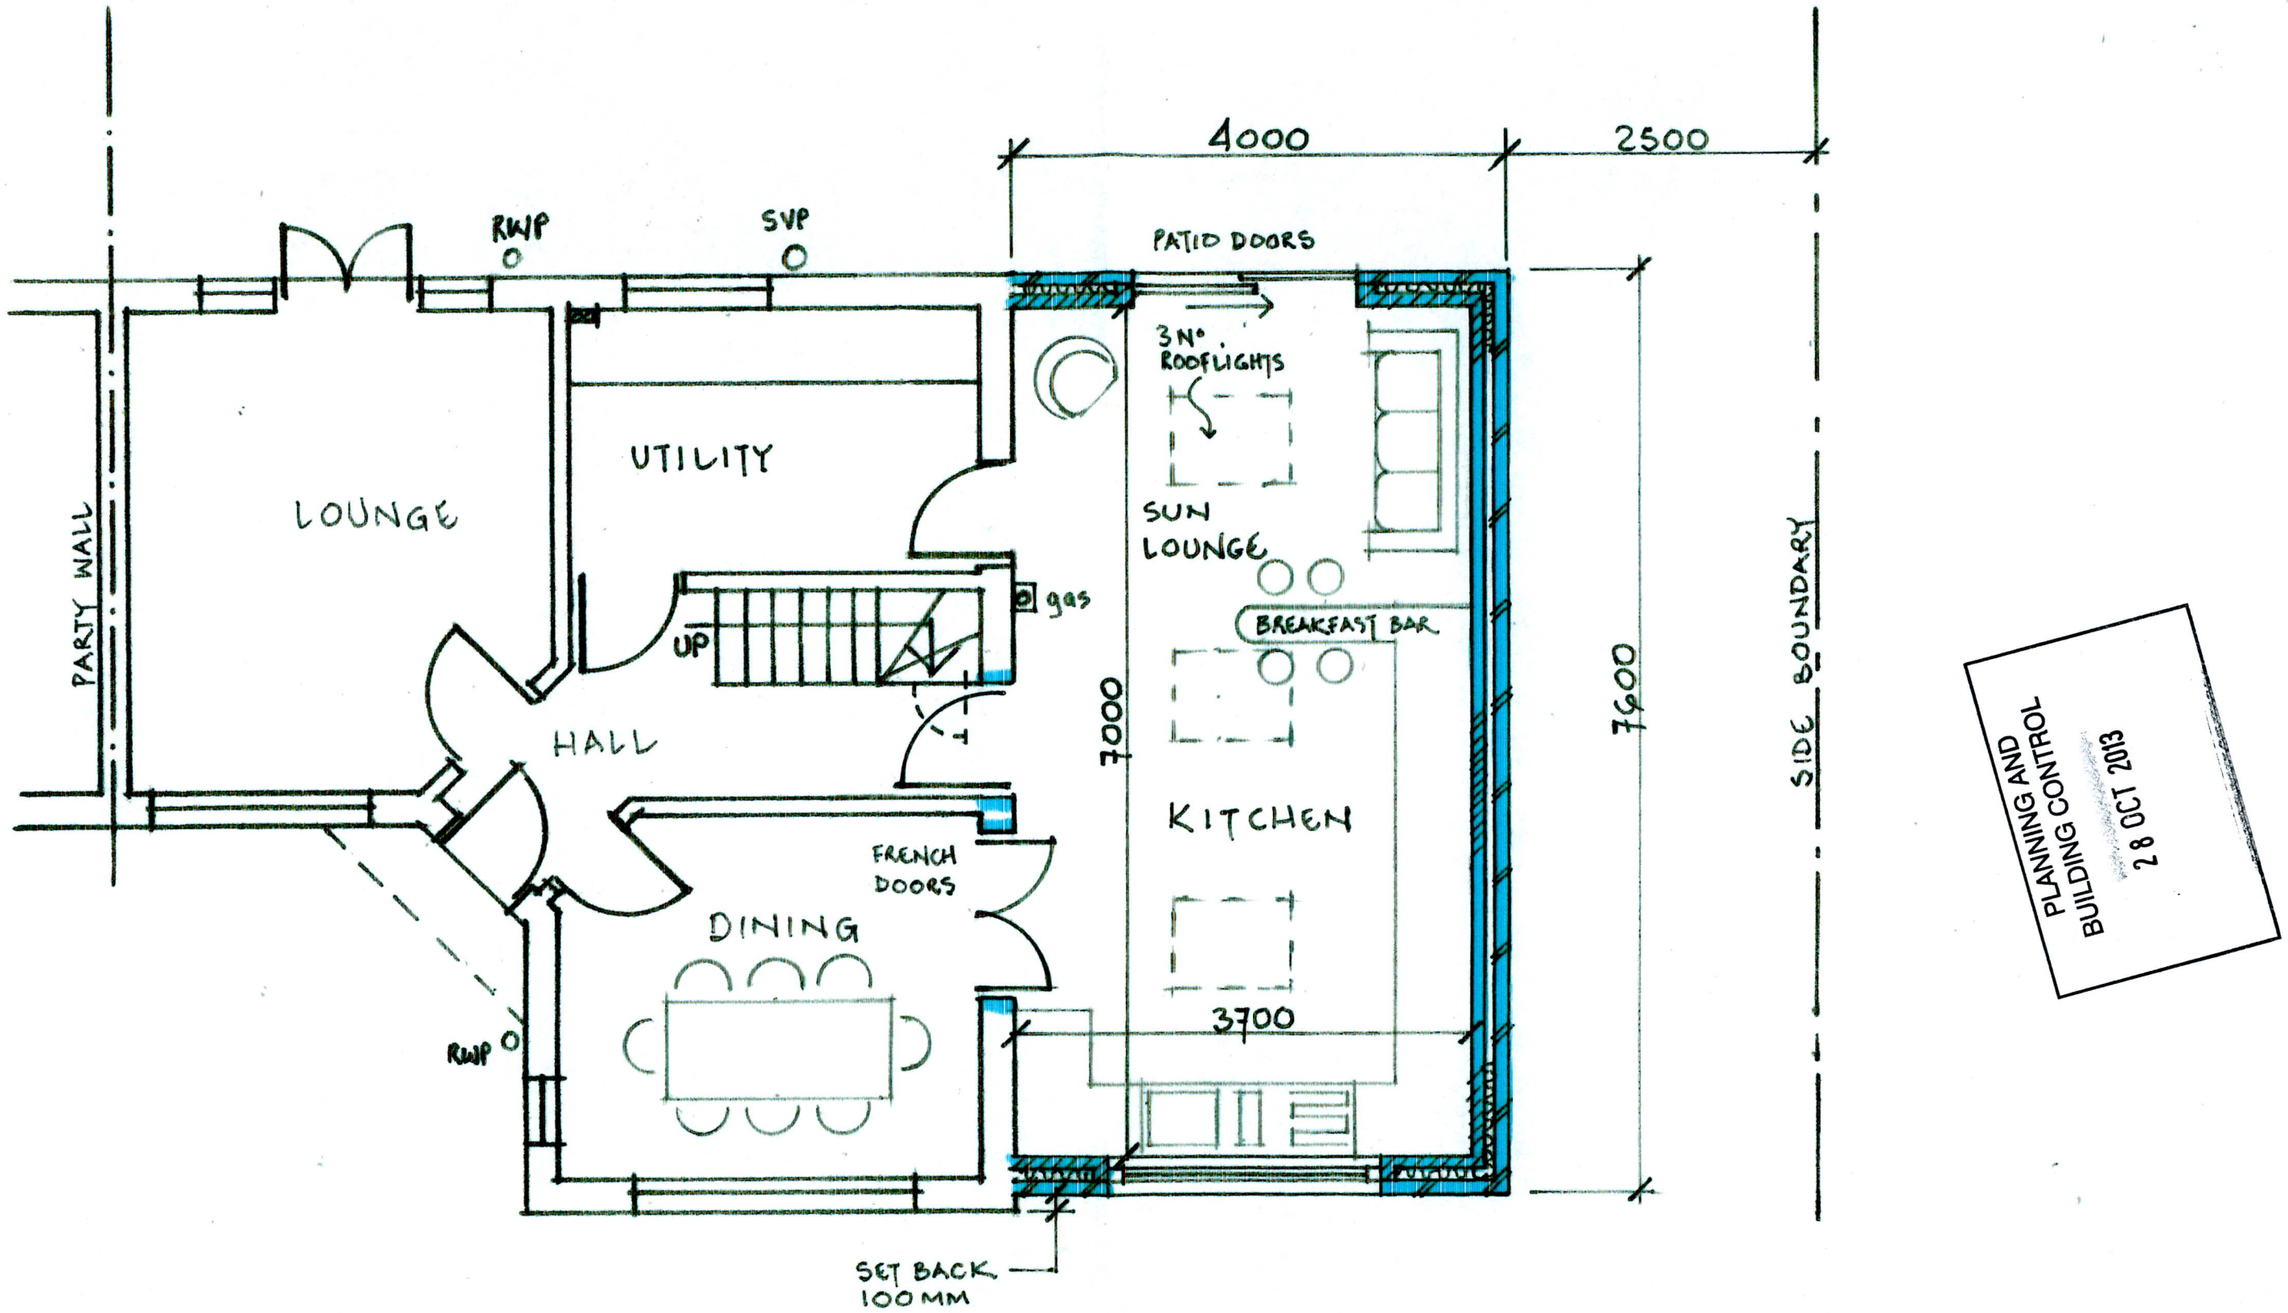

PLANNING AND BUILDING CONTROL
28 OCT 2013

GROUND FLOOR PLAN - as proposed

004

Proposed Side Extension	*Ground Floor Plan as proposed*
2 Banstead Ave	**drg no. AH/AK/004**
Northenden	**scale 1 : 50 @ A3**
M22 4AQ	**date Oct 2013**