

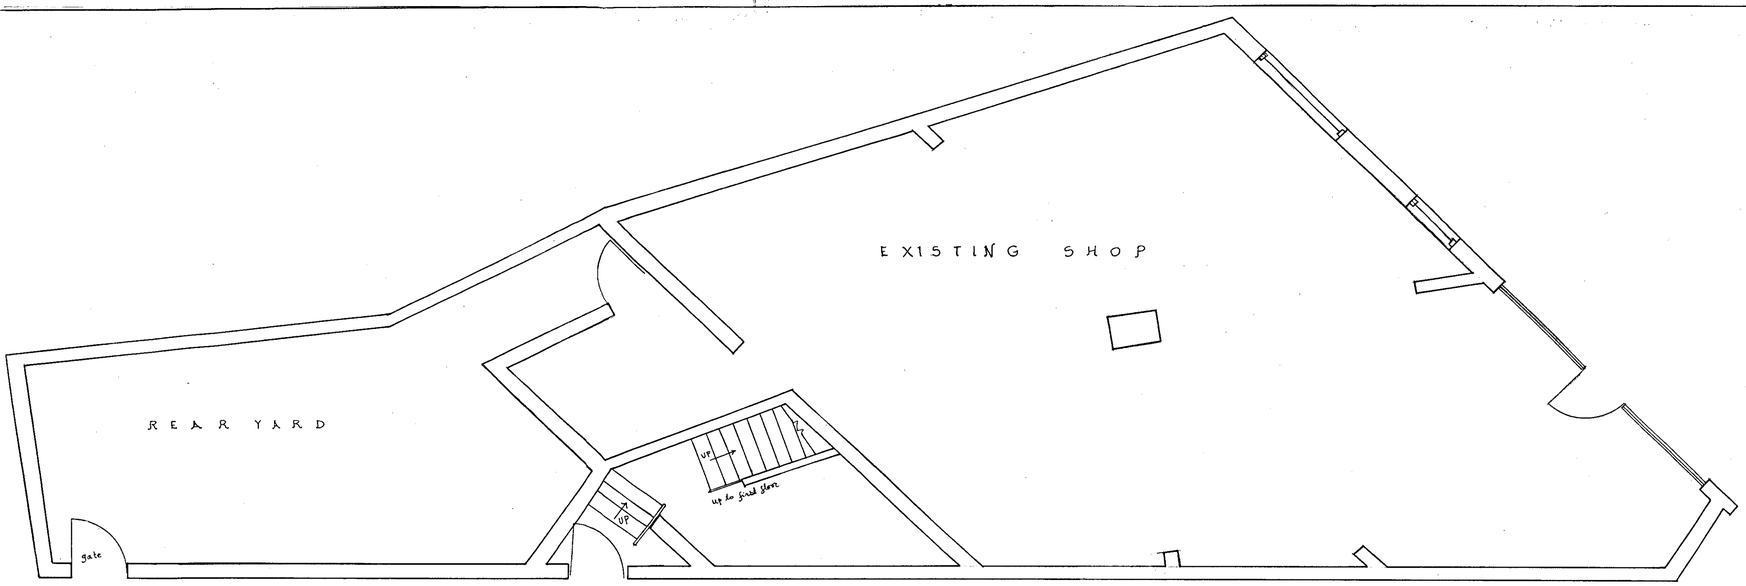



EXISTING GROUND FLOOR PLAN

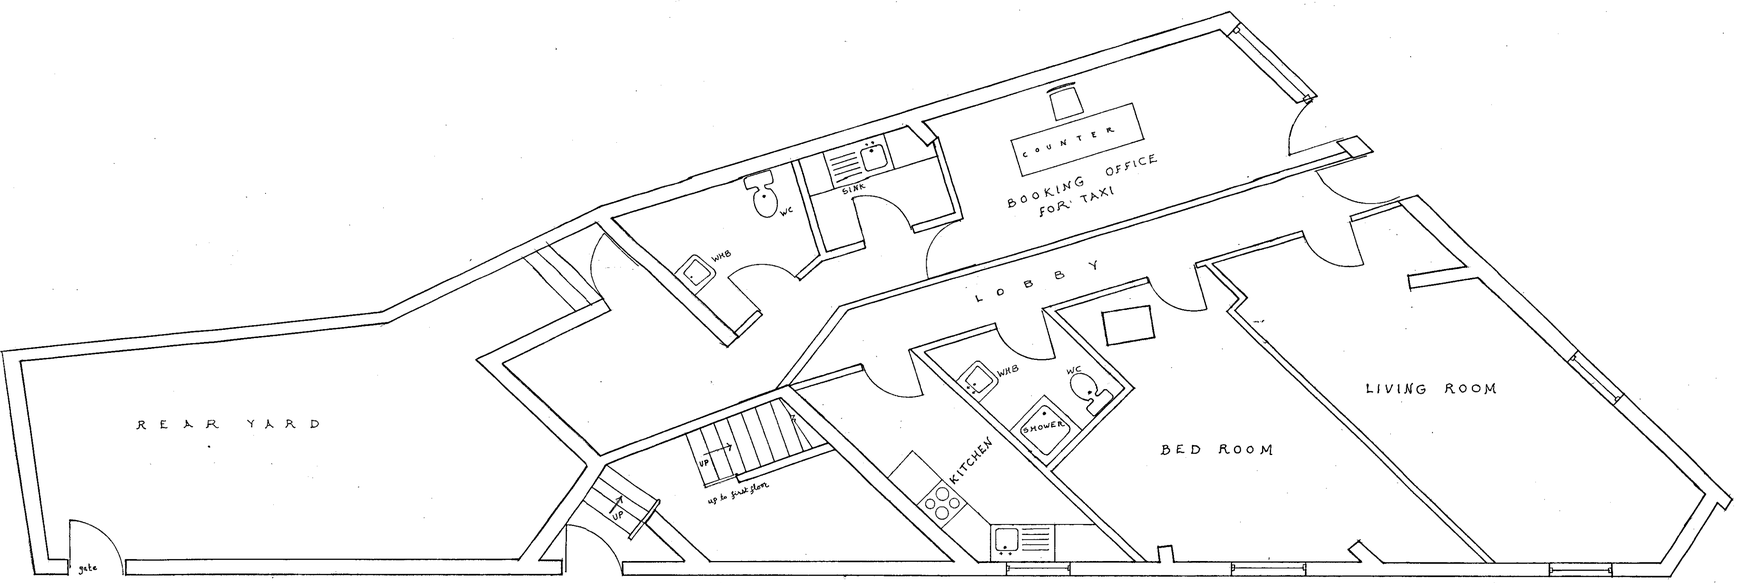


PROPOSED GROUND FLOOR PLAN

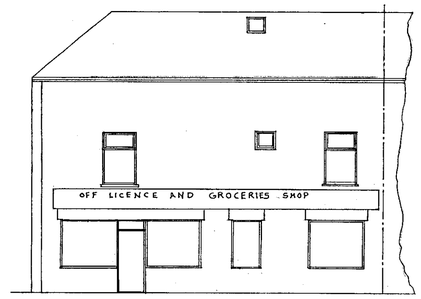


EXISTING FRONT ELEVATION

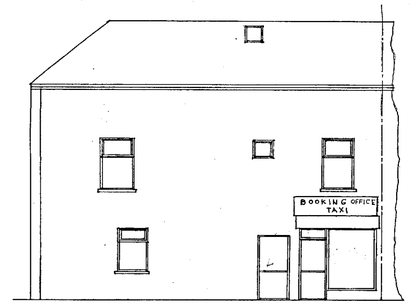

PROPOSED FRONT ELEVATION

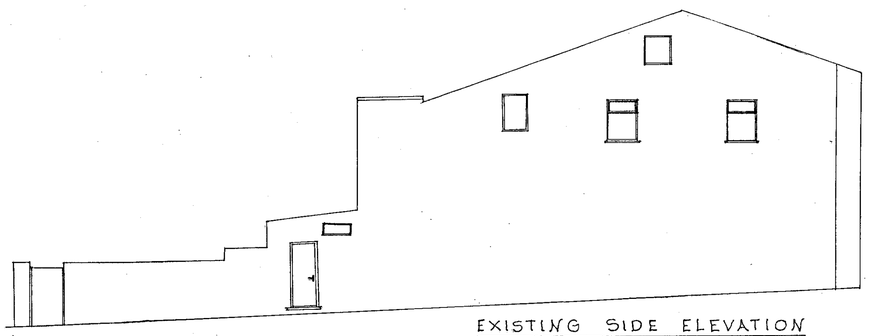

EXISTING SIDE ELEVATION

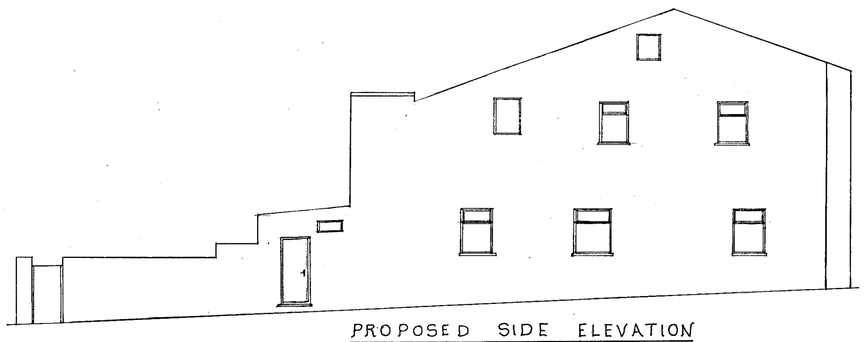

PROPOSED SIDE ELEVATION

PLANNING AND BUILDING CONTROL
30 OCT 2013

PROPOSED CONVERSION OF SELF CONTAINED FLAT & BOOKING OFFICE FOR TAXI AT 836/838 HYDE ROAD, GORTON, MANCHESTER M-18 7JD FOR MR ALYAS

SCALE:- 1:50 , 1:100 DATE 10 oct. 2013

PATEL BUILDING DESIGN & CONSULTANTS
TEL:- 07450 234 180