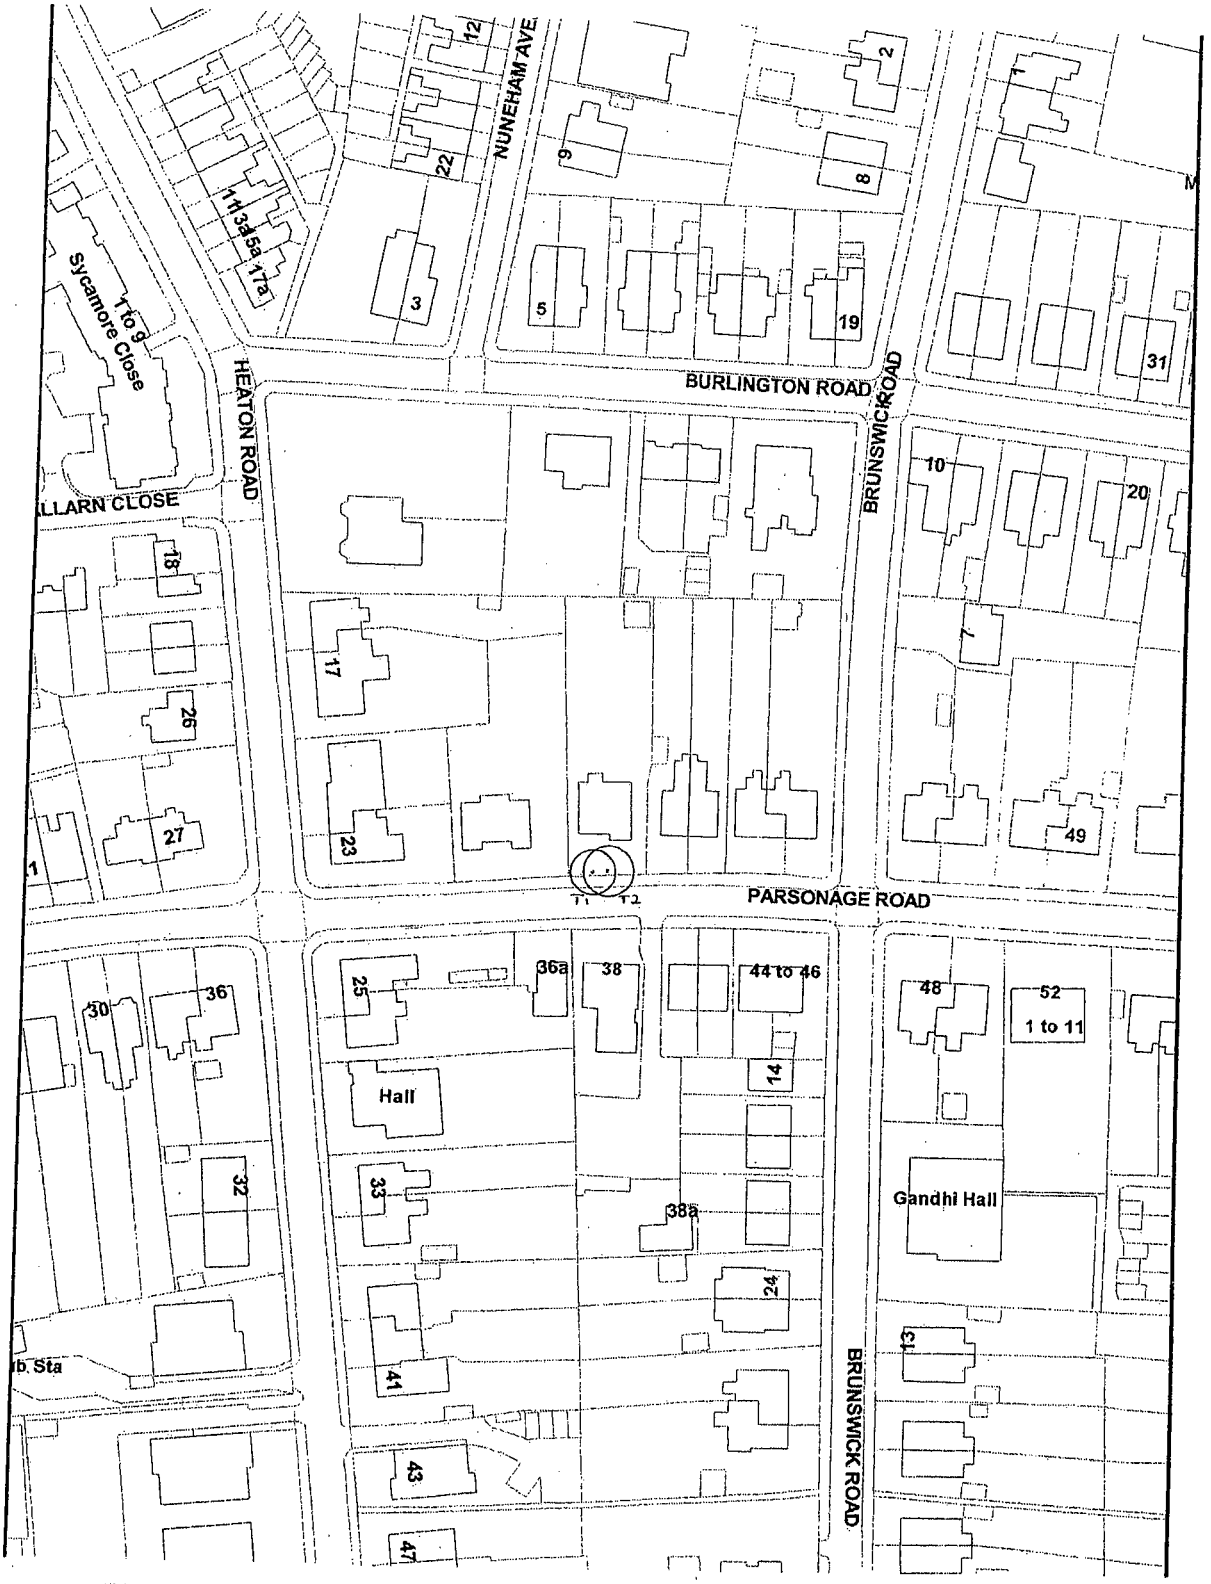

MANCHESTER CITY COUNCIL

The Manchester City Council (33 Parsonage Road, Withington) Tree Preservation Order 2007

1:1250

(NO NUMBERS ASSIGNED ORIGINALLY)