
47 Sedgeborough Road

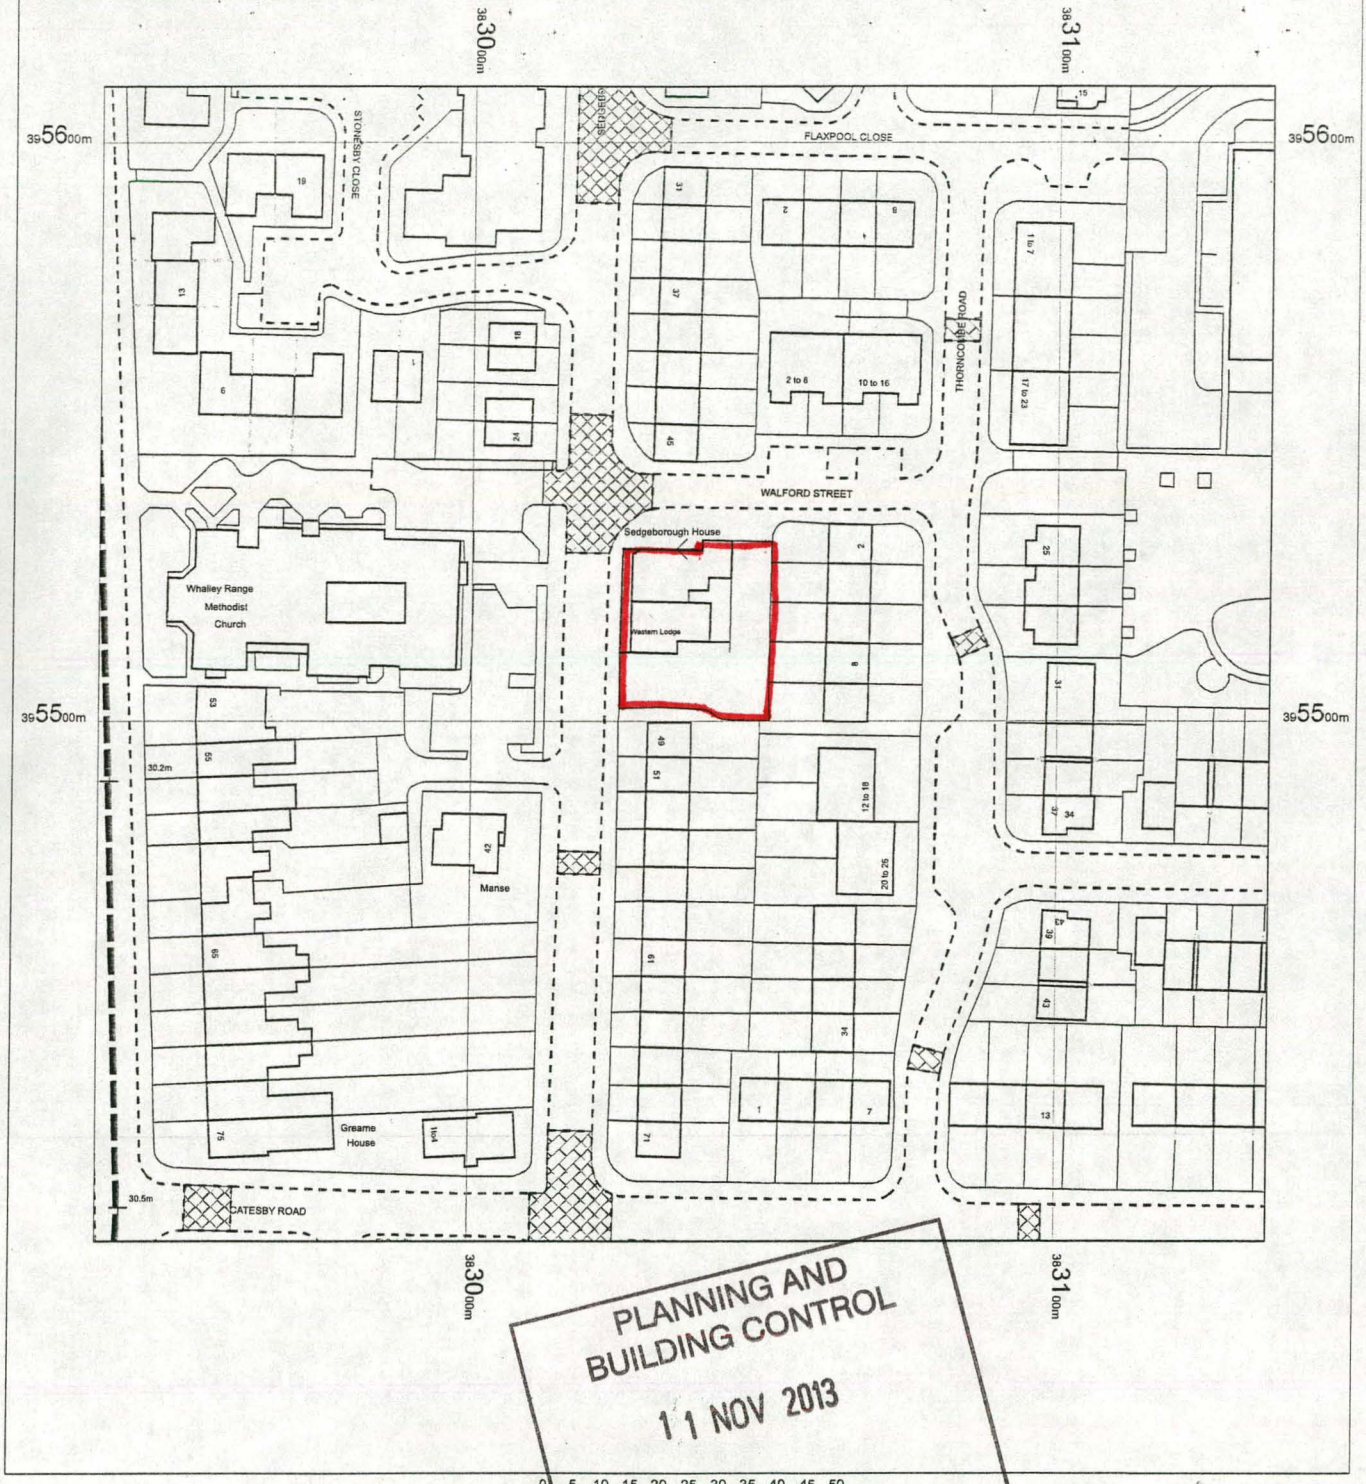

PLANNING AND BUILDING CONTROL
11 NOV 2013

N

Whalley Range
Manchester
M16 7EU

OS MasterMap 1250/2500/10000 scale
24 October 2013, ID: BW1-00267719
www.blackwellmapping.co.uk

1:1250 scale print at A4, Centre: 383036 E, 395510 N

©Crown Copyright Ordnance Survey. Licence no. 100041040

Mapping sourced from Ordnance Survey

BLACKWELL'S
www.blackwellmapping.co.uk
TEL: 0161 274 3331
maps.manchester@blackwell.co.uk

