

Proposed Front Elevation 1:100

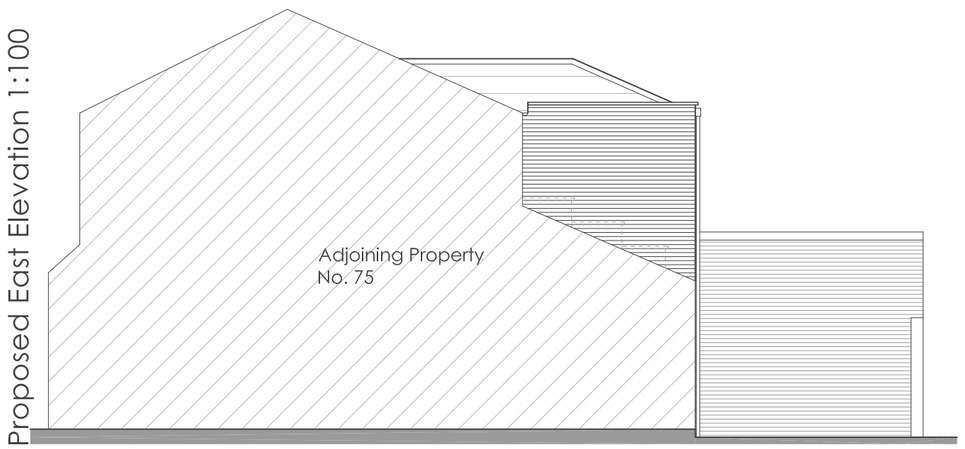

Proposed East Elevation 1:100



Proposed Rear Elevation 1:100

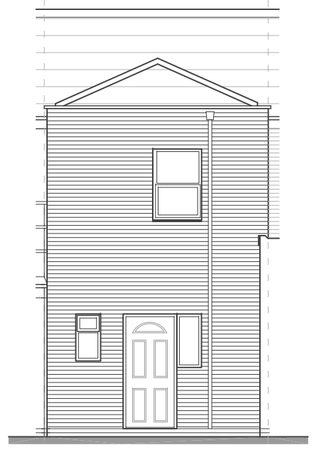


Proposed West Elevation 1:100




Notes

Jennings Design Associates take no responsibility for any dimensions obtained by scaling from this drawing. If no dimension is shown the recipient must ascertain the dimension specifically from the Architect or by site measurement. Supplying this drawing in digital form is solely for convenience and no reliance may be placed on digital data. All data must be checked against hard copy. Dimensions must be checked on site. Any discrepancies must be reported to the Architect immediately. This drawing is copyright of Jennings Design Associates

Proposed Ground Floor Plan 1:50

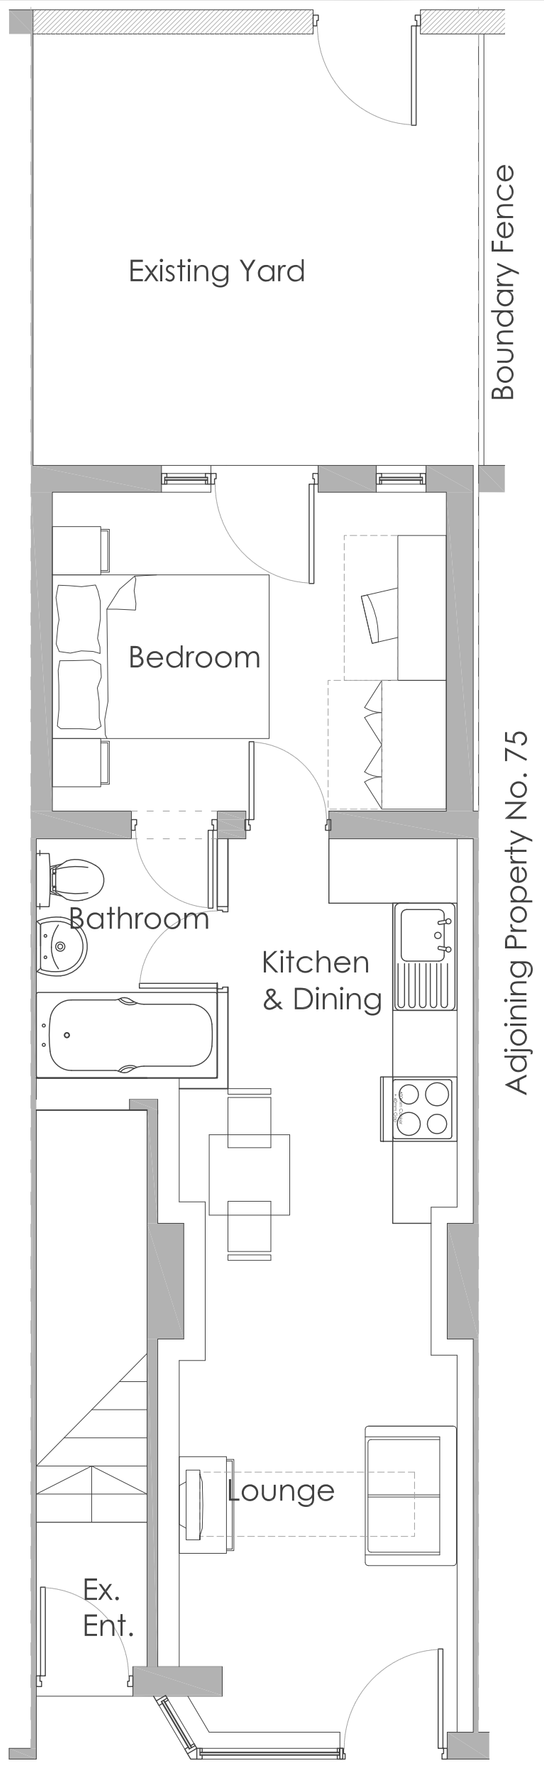

Proposed First Floor Plan 1:50

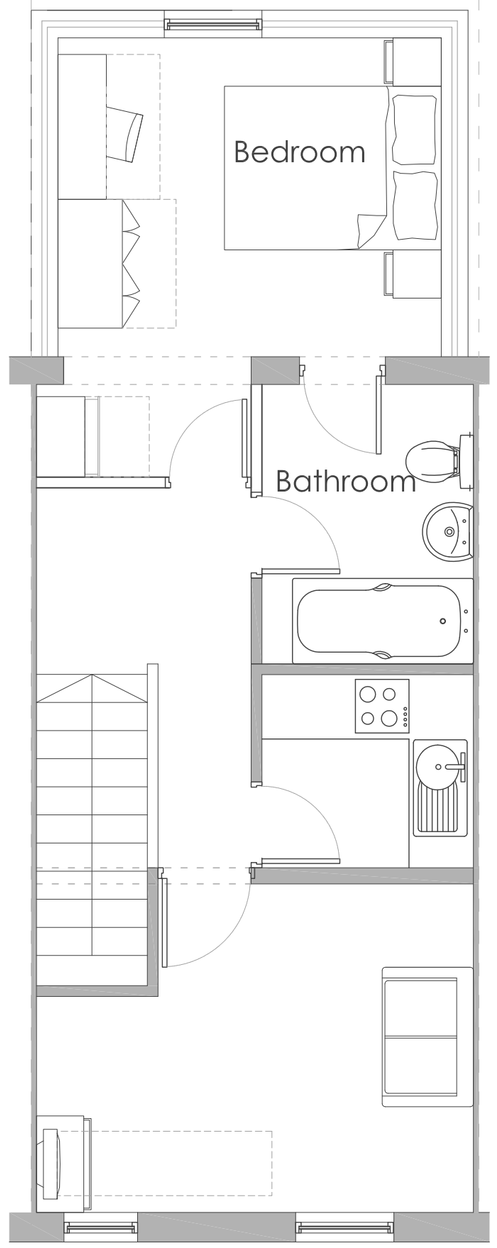

Rev	Description	Date	By
-	-	-	-

Jennings Design Associates

Architects

C	Concept		G	Tender	
D	Planning		J	Construction	
E	Building Regs		L	As Built	
F	Production		Sk	Sketch	

Architects Designers Project Managers

The Warehouse, Saxon Street, Denton, Manchester M34 3DS

T: 0161 336 5011 F: 0161 320 0512 E: jda@jda-architects.com

Client: Geraldine Kennedy

Project: 73 School Lane Didsbury

Scale:	@ orginal size	Date:	Drawn by:	Checked By:
50/100	A2	13/11/13	CM	BJ

Job Number			Description	Rev
785	A	003	Proposed Plans & Elevation	

0 500mm 1m Scale 1:50

0 1m 2m Scale 1:100

Z:\785 - 73 School Lane Didsbury - Geraldine Kennedy\Drawings\Live\plots\785 A003_Proposed Plans and Elevations.dwg