

NOTES:

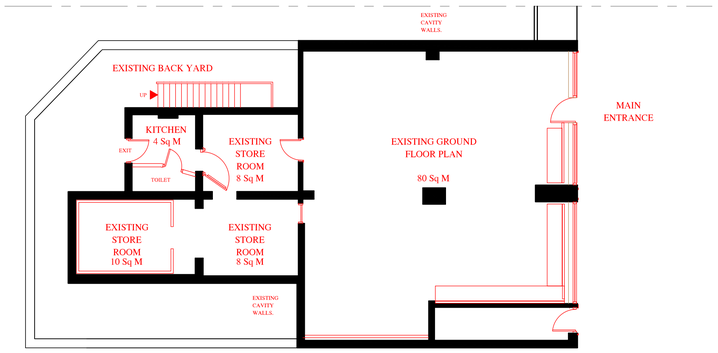


EXISTING GROUND FLOOR PLAN




EXISTING FRONT ELEVATION

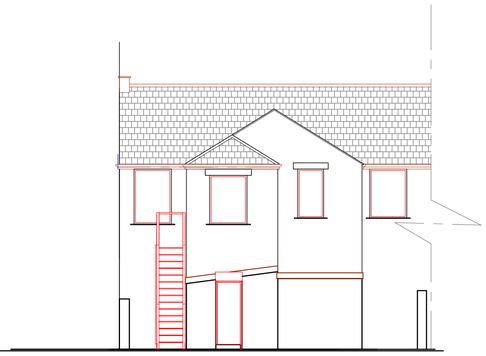


EXISTING REAR ELEVATION

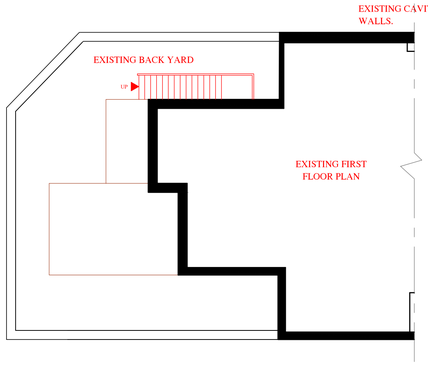


EXISTING ROOF PLAN

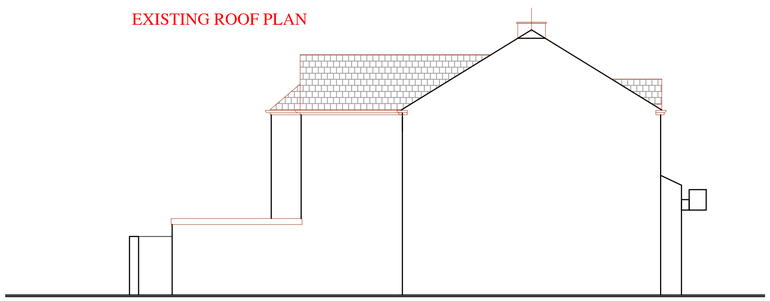

EXISTING SIDE ELEVATION

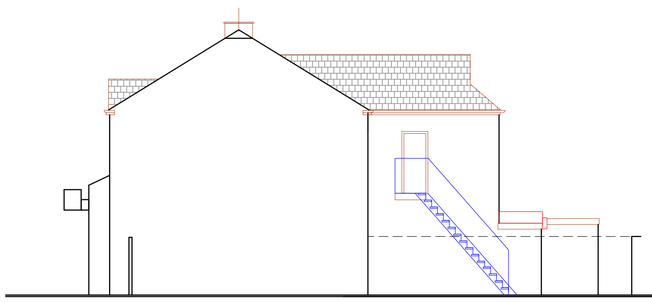

EXISTING SIDE ELEVATION

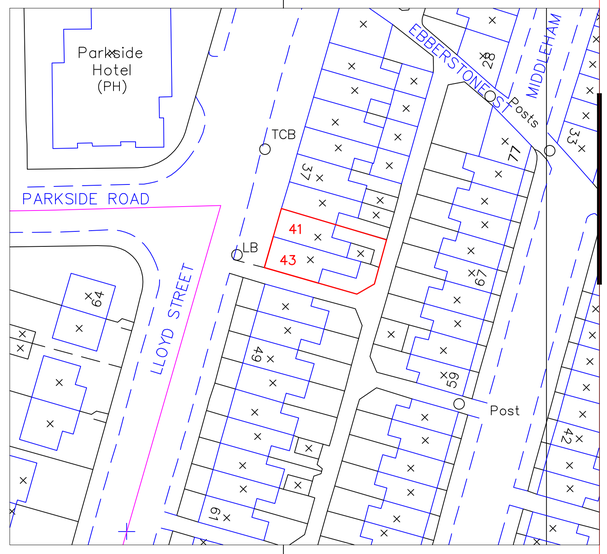

EXISTING SITE PLANS

Arch Designs.

Rev :

Date: JAN 2014

PROJECT: 41-43 LLOYD STREET
MANCHESTER

TITLE: EXISTING PLANS
AND ELEVATIONS

Scale: 1:100
Date: JAN 2014
Dwg. No: 01

REV:	Date:	DESCRIPTION
	16 01 14	EXTENSION TO AN APPROVED APPLICATION.

Arch Designs. Tel: 07910600970

Project: 41-43 LLOYD STREET