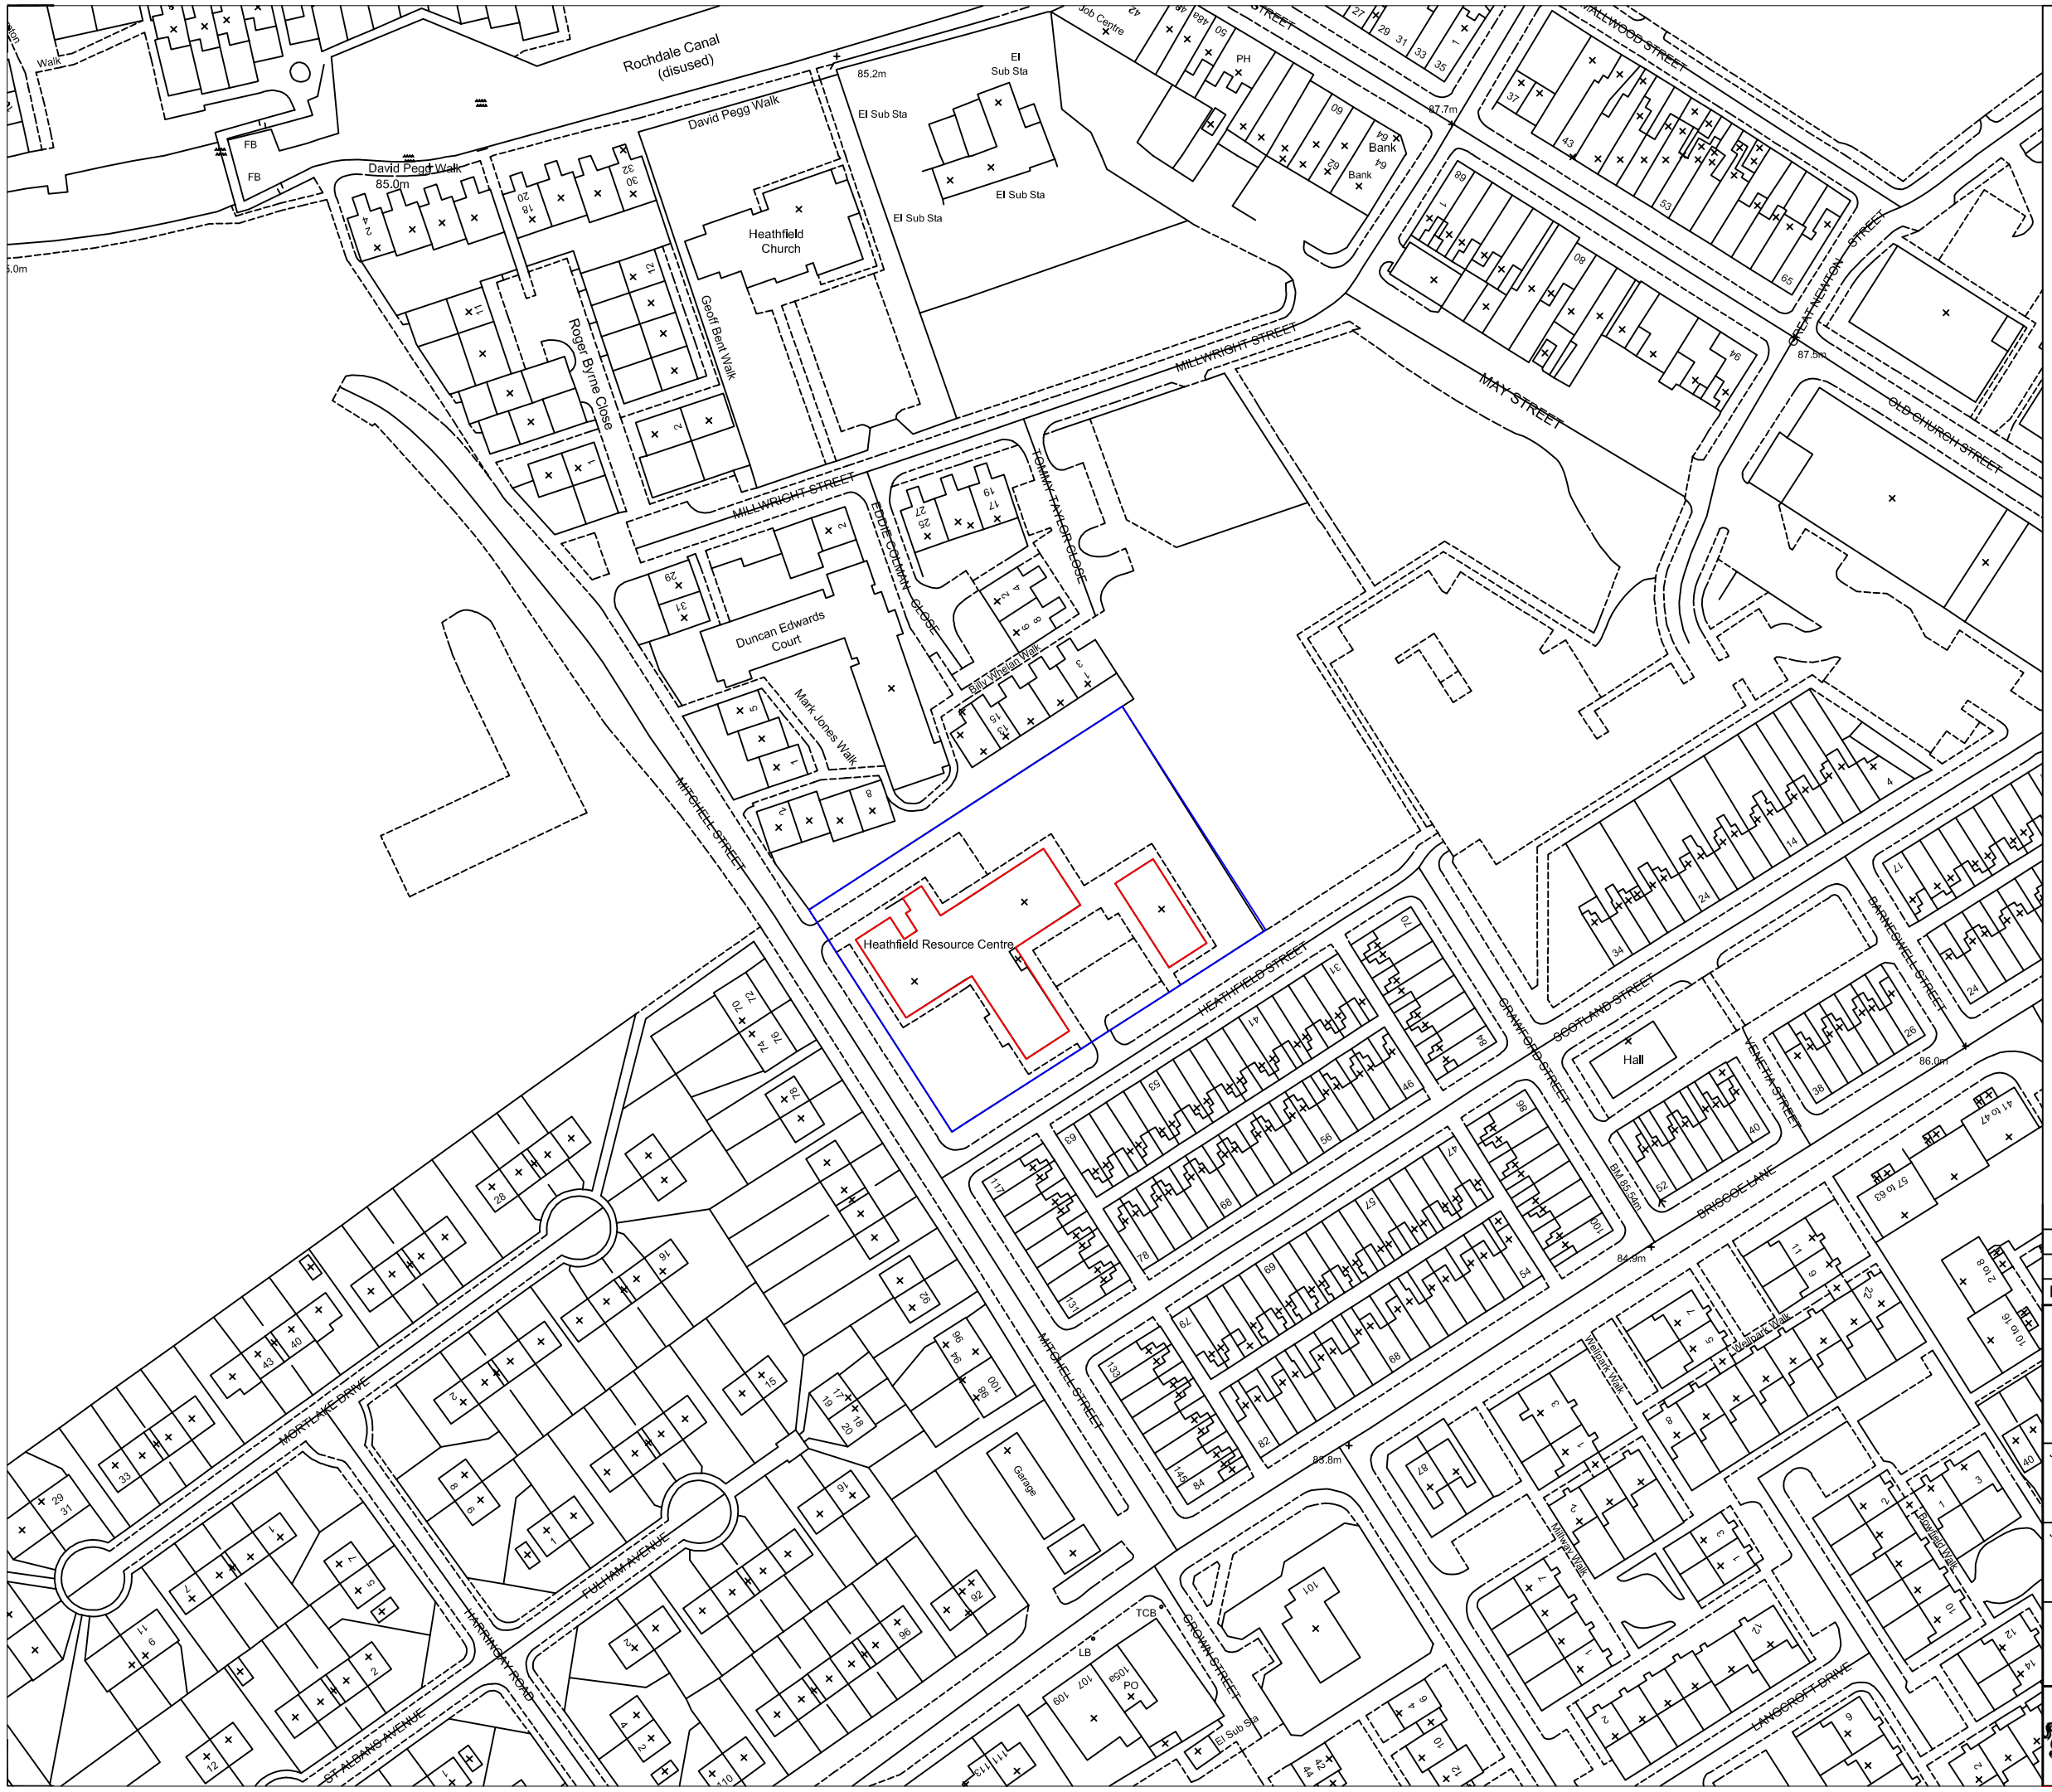

Rev	Description	By	Date

Capital Programme Division
Corporate Technical Services

4th floor , Heron House
47 Lloyd St, Manchester
M2 5LE
Tel: 0161 219 6500
FAX: 0161 219 6501

JOB TITLE	DRAWING TITLE
Heathfield Resource Centre DDA Lift Works	Site Location Plan
JOB NO.	DRAWING NO.
VP/40600	01

DATE	SCALE	DRAWN	REVISION
September 2012	1:1250 @ A3	ALD	–

MANCHESTER CITY COUNCIL