
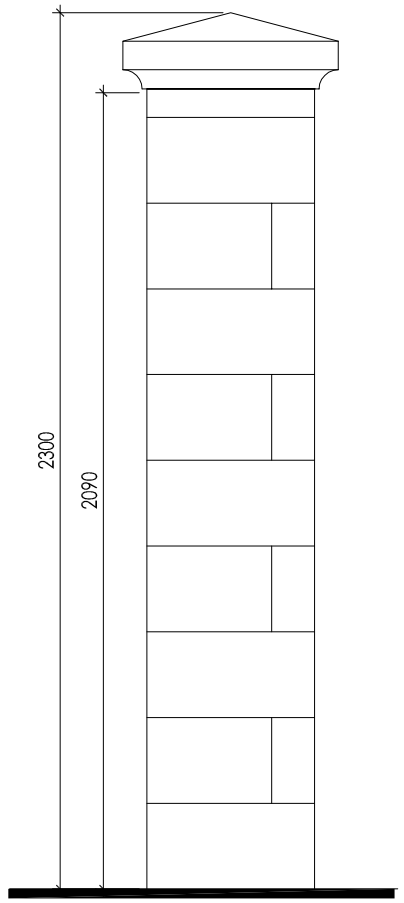


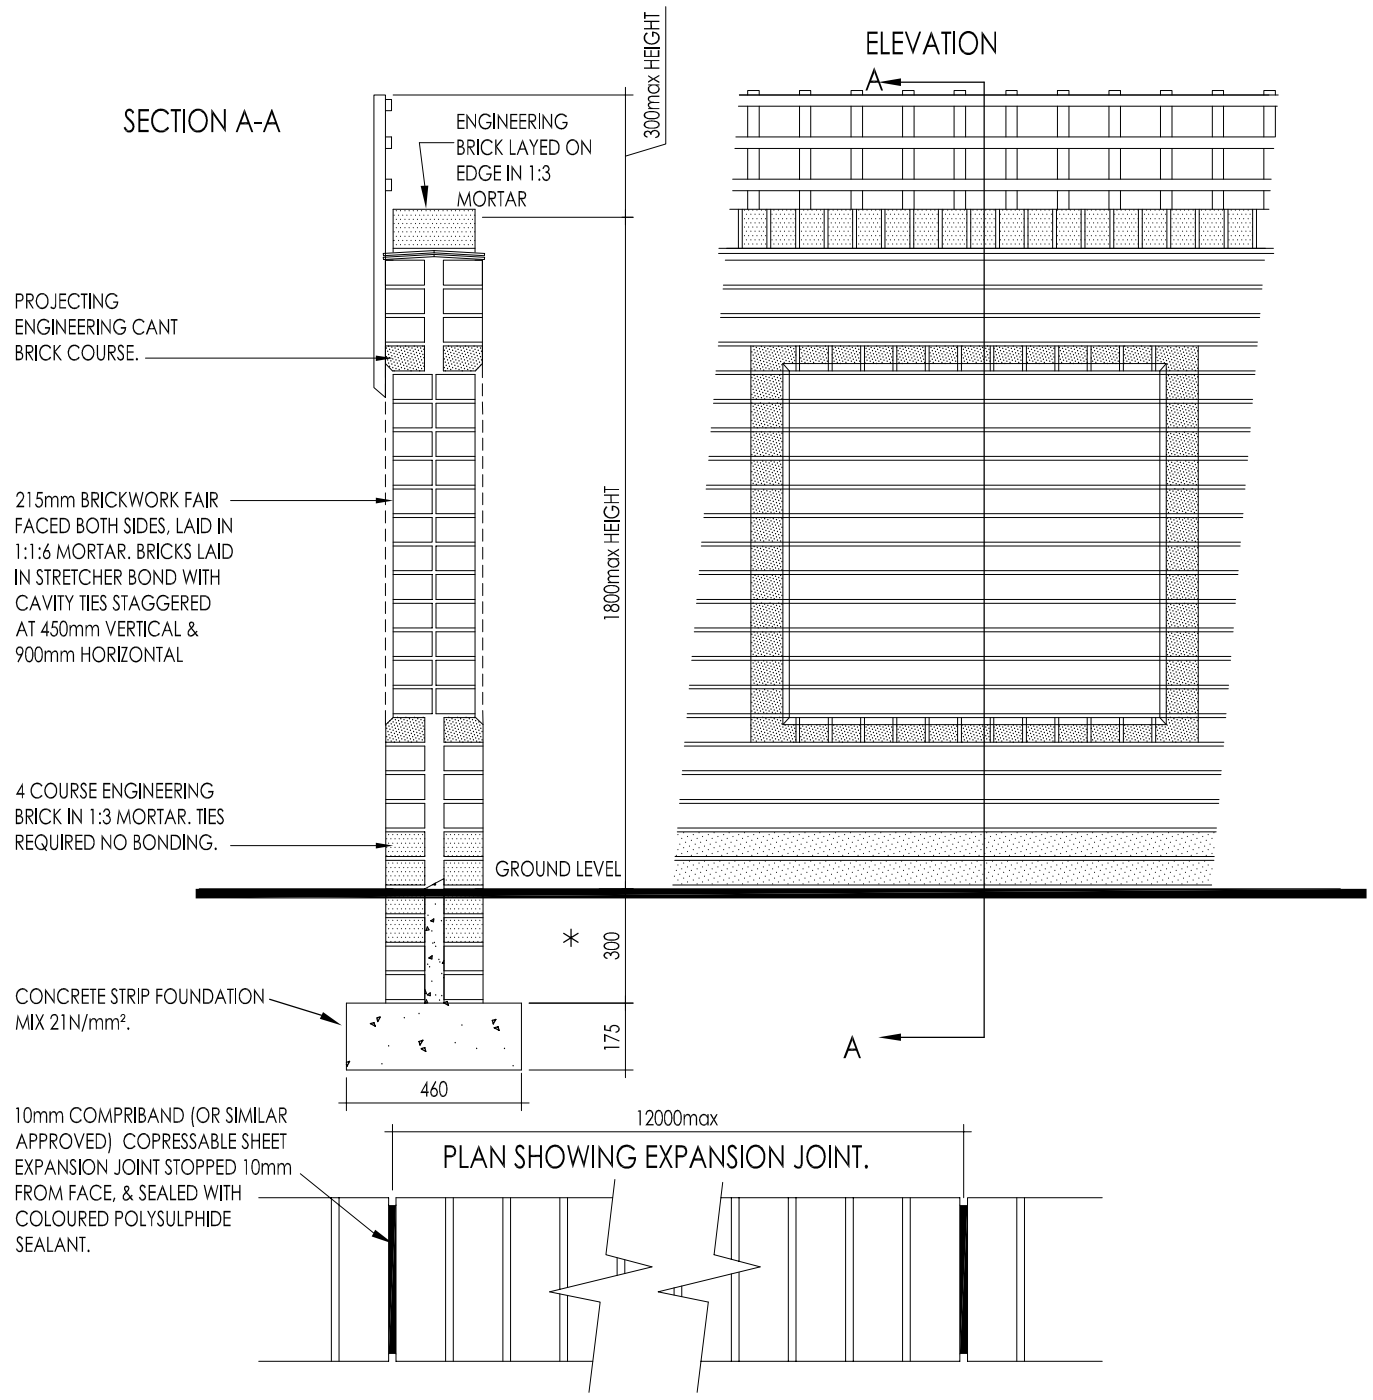

Stone Pier detail with 1.8m paneled wall detail

TaylorWimpey

Baldwin Design Consultancy Ltd

Town Farm, 17 Orford Close, Golborne, Warrington, Cheshire. WA3 3WP Tel: 01942 719513 e-mail: graham.baldwin@bdc.gb.com

Revision:

Project Title:
Proposed Boundary Treatment Details
(see site layouts for locations)

Address:
Booth Hall,
Charles Town Road,
Charles Town,
Manchester.

Drawing:
Pier ans Wall Detail

Drawing No:
TW/ BHH/BD/14

Drawn: GB
Date: Date: 08/10/13

Scale: 1:20
Paper Size: A3