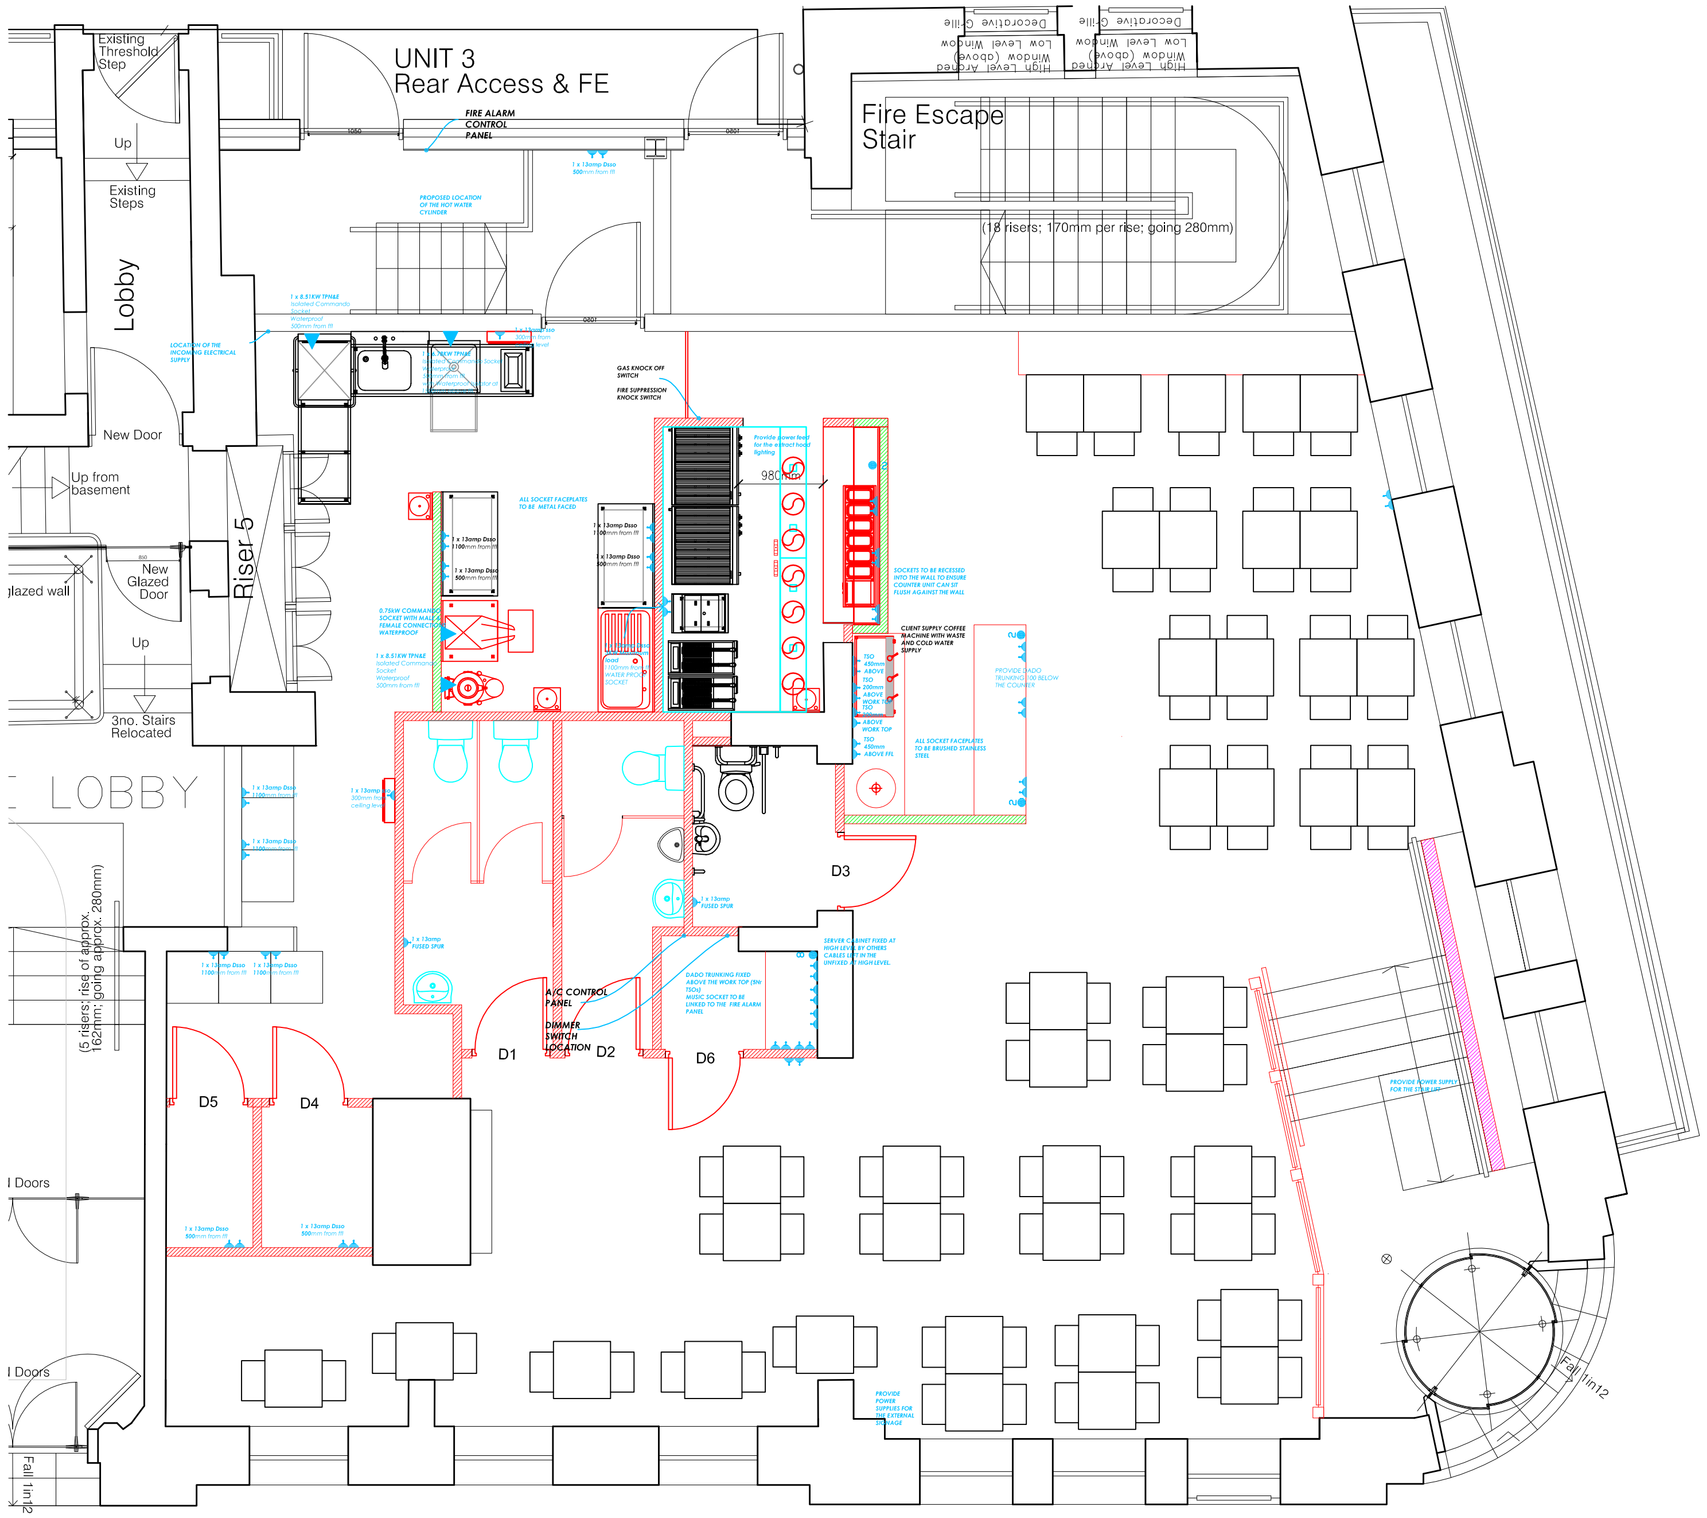

NOTES
This drawing is copyright protected and remains the property of The Fusion Building Consultancy Ltd.
All levels and dimensions to be checked on site prior to construction / fabrication; report discrepancies immediately.
Do not scale dimensions from this drawings.
Use only figured dimensions.

ELECTRICAL KEY	
	TWIN SOCKET OUTLET
	DATA POINT (NUMBER INDICATES QUANTITY)
	COMMANDO SOCKET CONNECTION

ELECTRICAL

ALL ELECTRICAL WORKS TO BE IN COMPLIANCE WITH 17TH EDITION OF IEE WIRING REGULATIONS.

ALL CABLE DROPS WHICH CAN NOT BE CONCEALED TO BE CONTAINED WITH GALVANISED CONDUIT

INTUMESCENT BACK BOXES ARE TO BE USED WHERE SOCKETS CUT INTO THE 1HR FIRE SEPARATION WALL.

fusion
BUILDING CONSULTANCY
GRIFFIN HOUSE 18-19 LUDGATE HILL BIRMINGHAM B3 1DW
t 0121 236 3515 e info@fuslonbc.co.uk
f 0121 236 3671 w www.fuslonbc.co.uk

project
UNIT 3
184 -186 DEANSGATE MANCHESTER

client
HMBCo

drawing
PROPOSED POWER LAYOUT

scale	date	drawn	checked
1:50	10.05.12		

job no	number	revision
B1305	03	